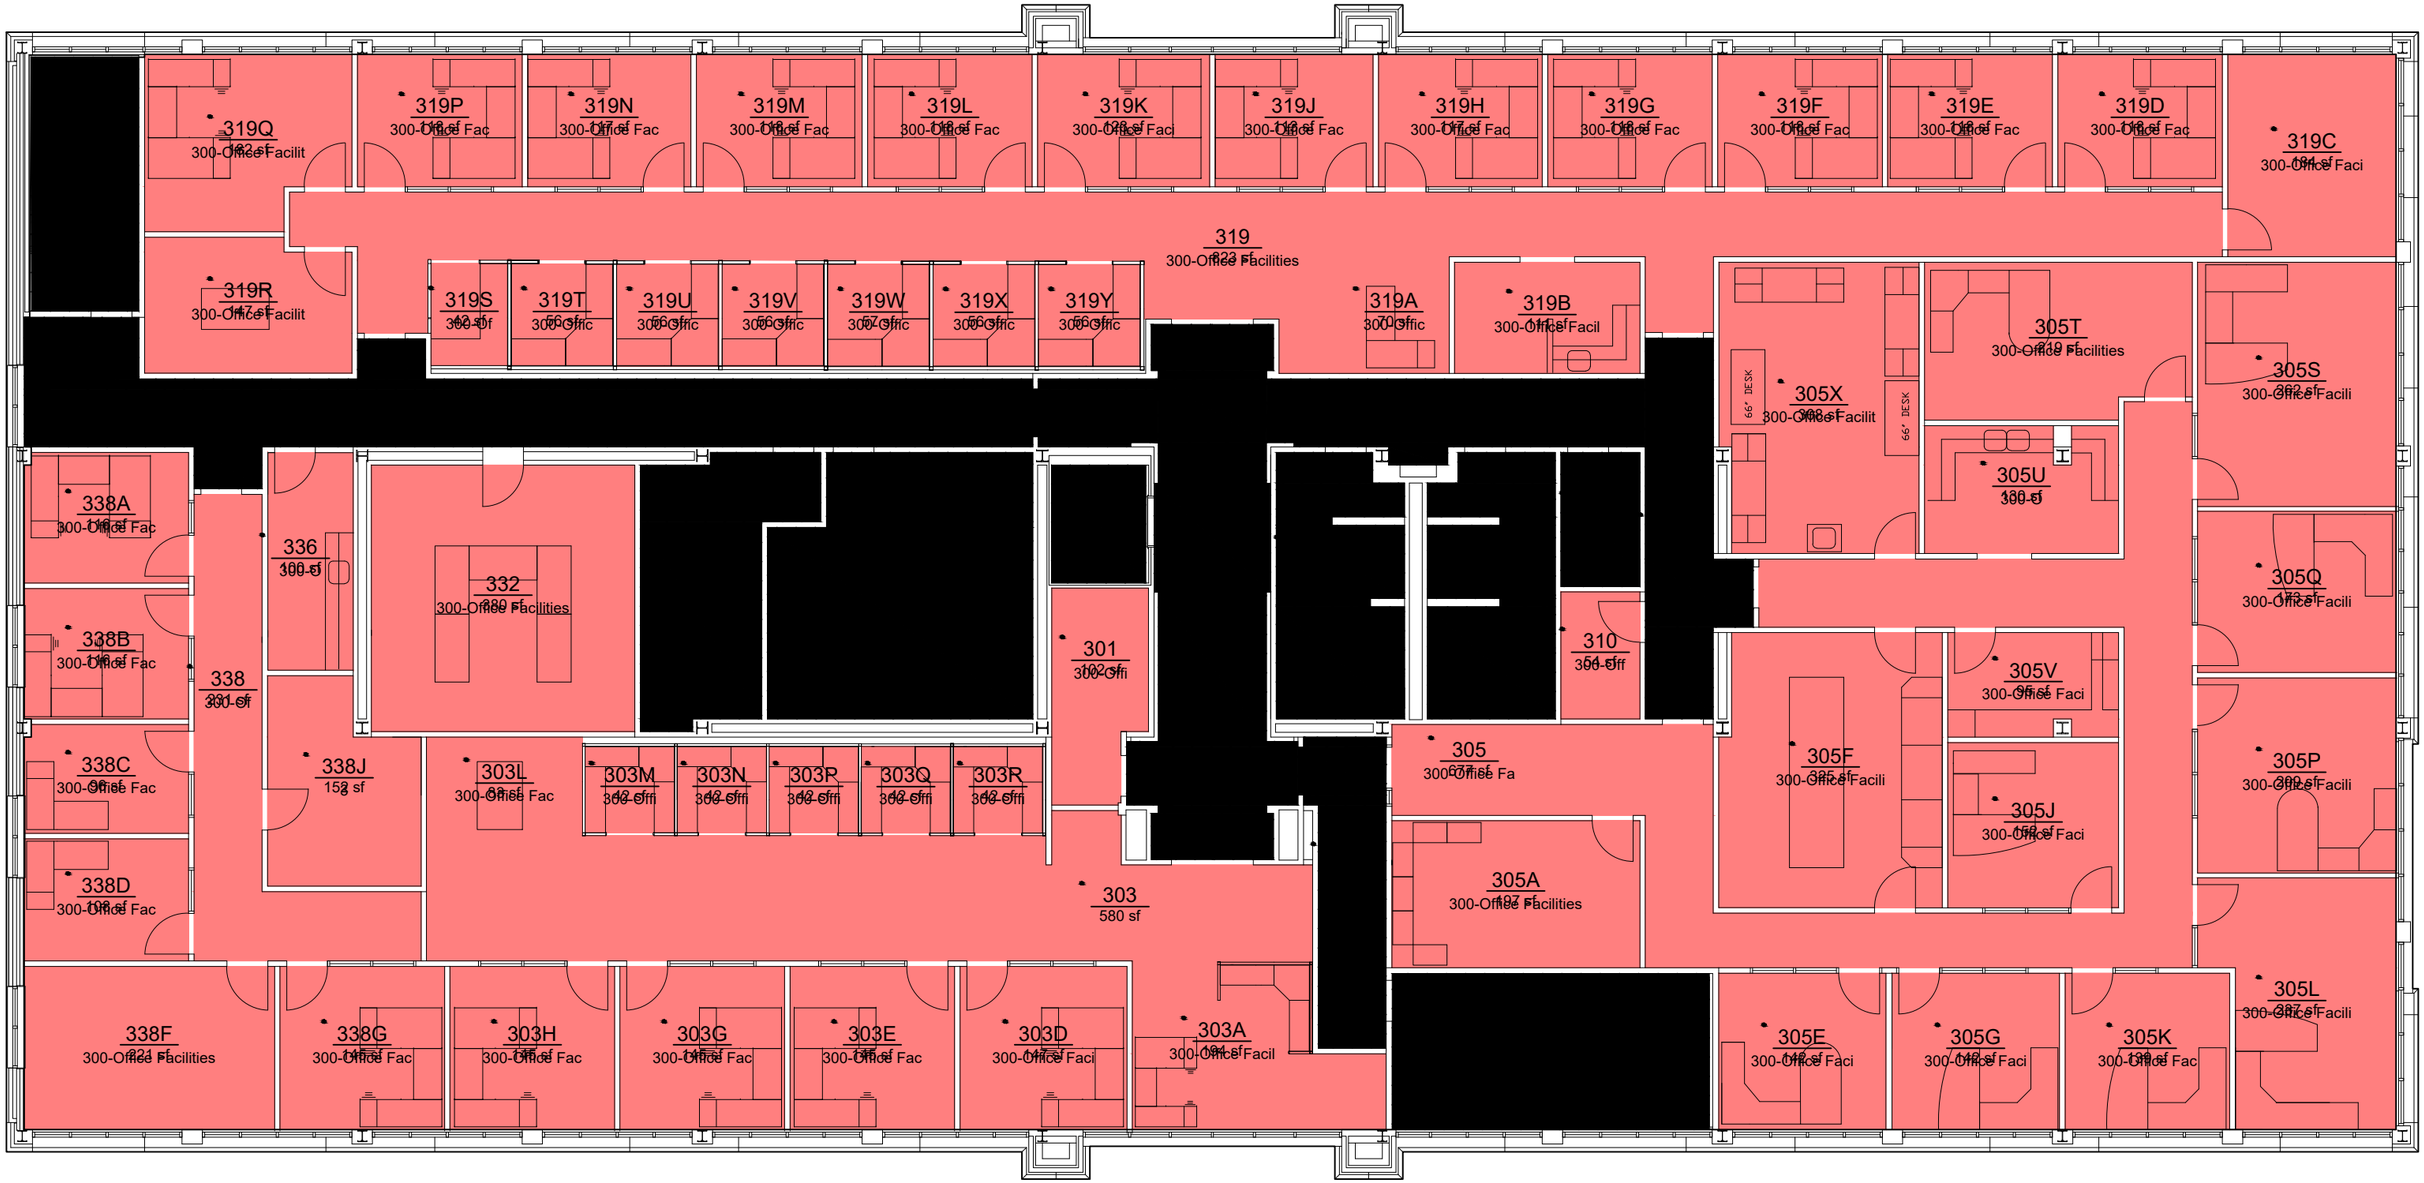

AUBURN UNIVERSITY

Office of the University Architect
Facilities Management
1161 West Samford Ave., Building 1
Auburn, AL 36849

ROOM CATEGORY

ARTF Building

Building No.: AA_Q1701
File Name: AA_Q1701_03
Last Export: 12/17/2021
Report Created By: Ellen Doyle
Report Date: 04/18/2022