ROOM CATEGORY

	AREA	QTY
100-Classroom Facilities	2,222	3
200-Laboratory Facilities	97	1
300-Office Facilities	5,850	30
Non-Assignable Areas	4,138	15
TOTAL:	**12,307**	**49**
Floor Gross:	14,128	

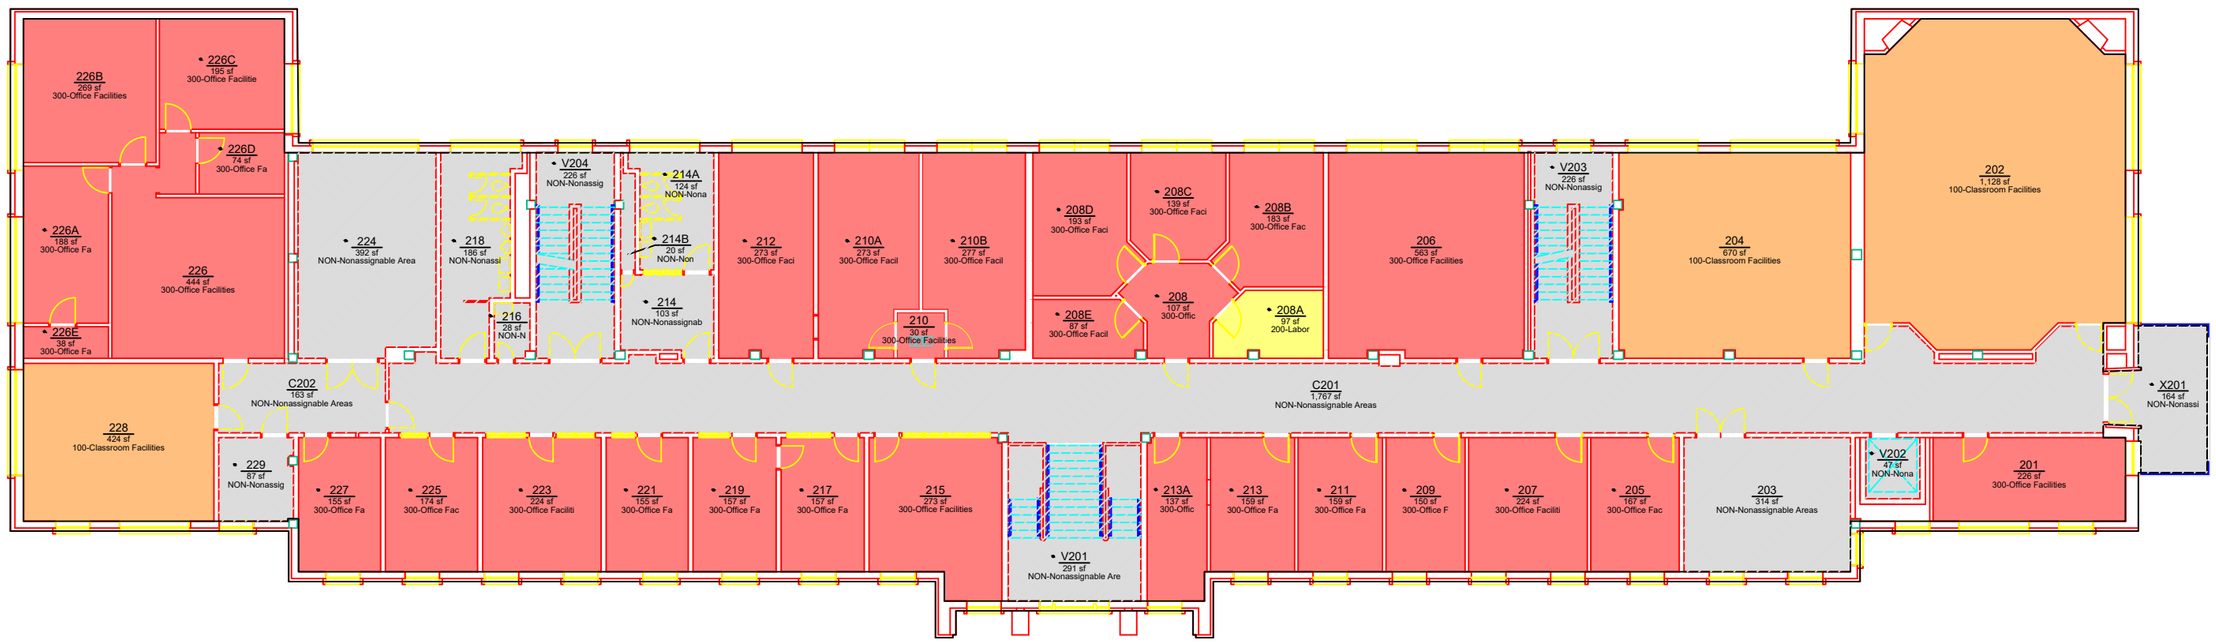

ROOM	ROOM CATEGORY
205	300-Office Facilities
207	300-Office Facilities
208	300-Office Facilities
208A	200-Laboratory Facilities
208B	300-Office Facilities
208C	300-Office Facilities
208D	300-Office Facilities
208E	300-Office Facilities
209	300-Office Facilities
210A	300-Office Facilities
210B	300-Office Facilities
211	300-Office Facilities
212	300-Office Facilities
213	300-Office Facilities
213A	300-Office Facilities
214	NON-Nonassignable Areas
214A	NON-Nonassignable Areas
214B	NON-Nonassignable Areas
216	NON-Nonassignable Areas
217	300-Office Facilities
218	NON-Nonassignable Areas
219	300-Office Facilities
221	300-Office Facilities
223	300-Office Facilities
224	NON-Nonassignable Areas
225	300-Office Facilities
226A	300-Office Facilities
226C	300-Office Facilities

ROOM	ROOM CATEGORY
226D	300-Office Facilities
226E	300-Office Facilities
227	300-Office Facilities
229	NON-Nonassignable Areas
V201	NON-Nonassignable Areas
V202	NON-Nonassignable Areas
V203	NON-Nonassignable Areas
V204	NON-Nonassignable Areas
X201	NON-Nonassignable Areas

End of chart

AUBURN UNIVERSITY

Office of the University Architect
Facilities Management
1161 West Samford Ave., Building 1
Auburn, AL 36849

ROOM CATEGORY

Thach Hall

Level: 02

Building No.: AA_V0303
File Name: AA_V0303_02
Last Export: 09/15/2021
Report Created By: Ellen Doyle
Report Date: 04/18/2022