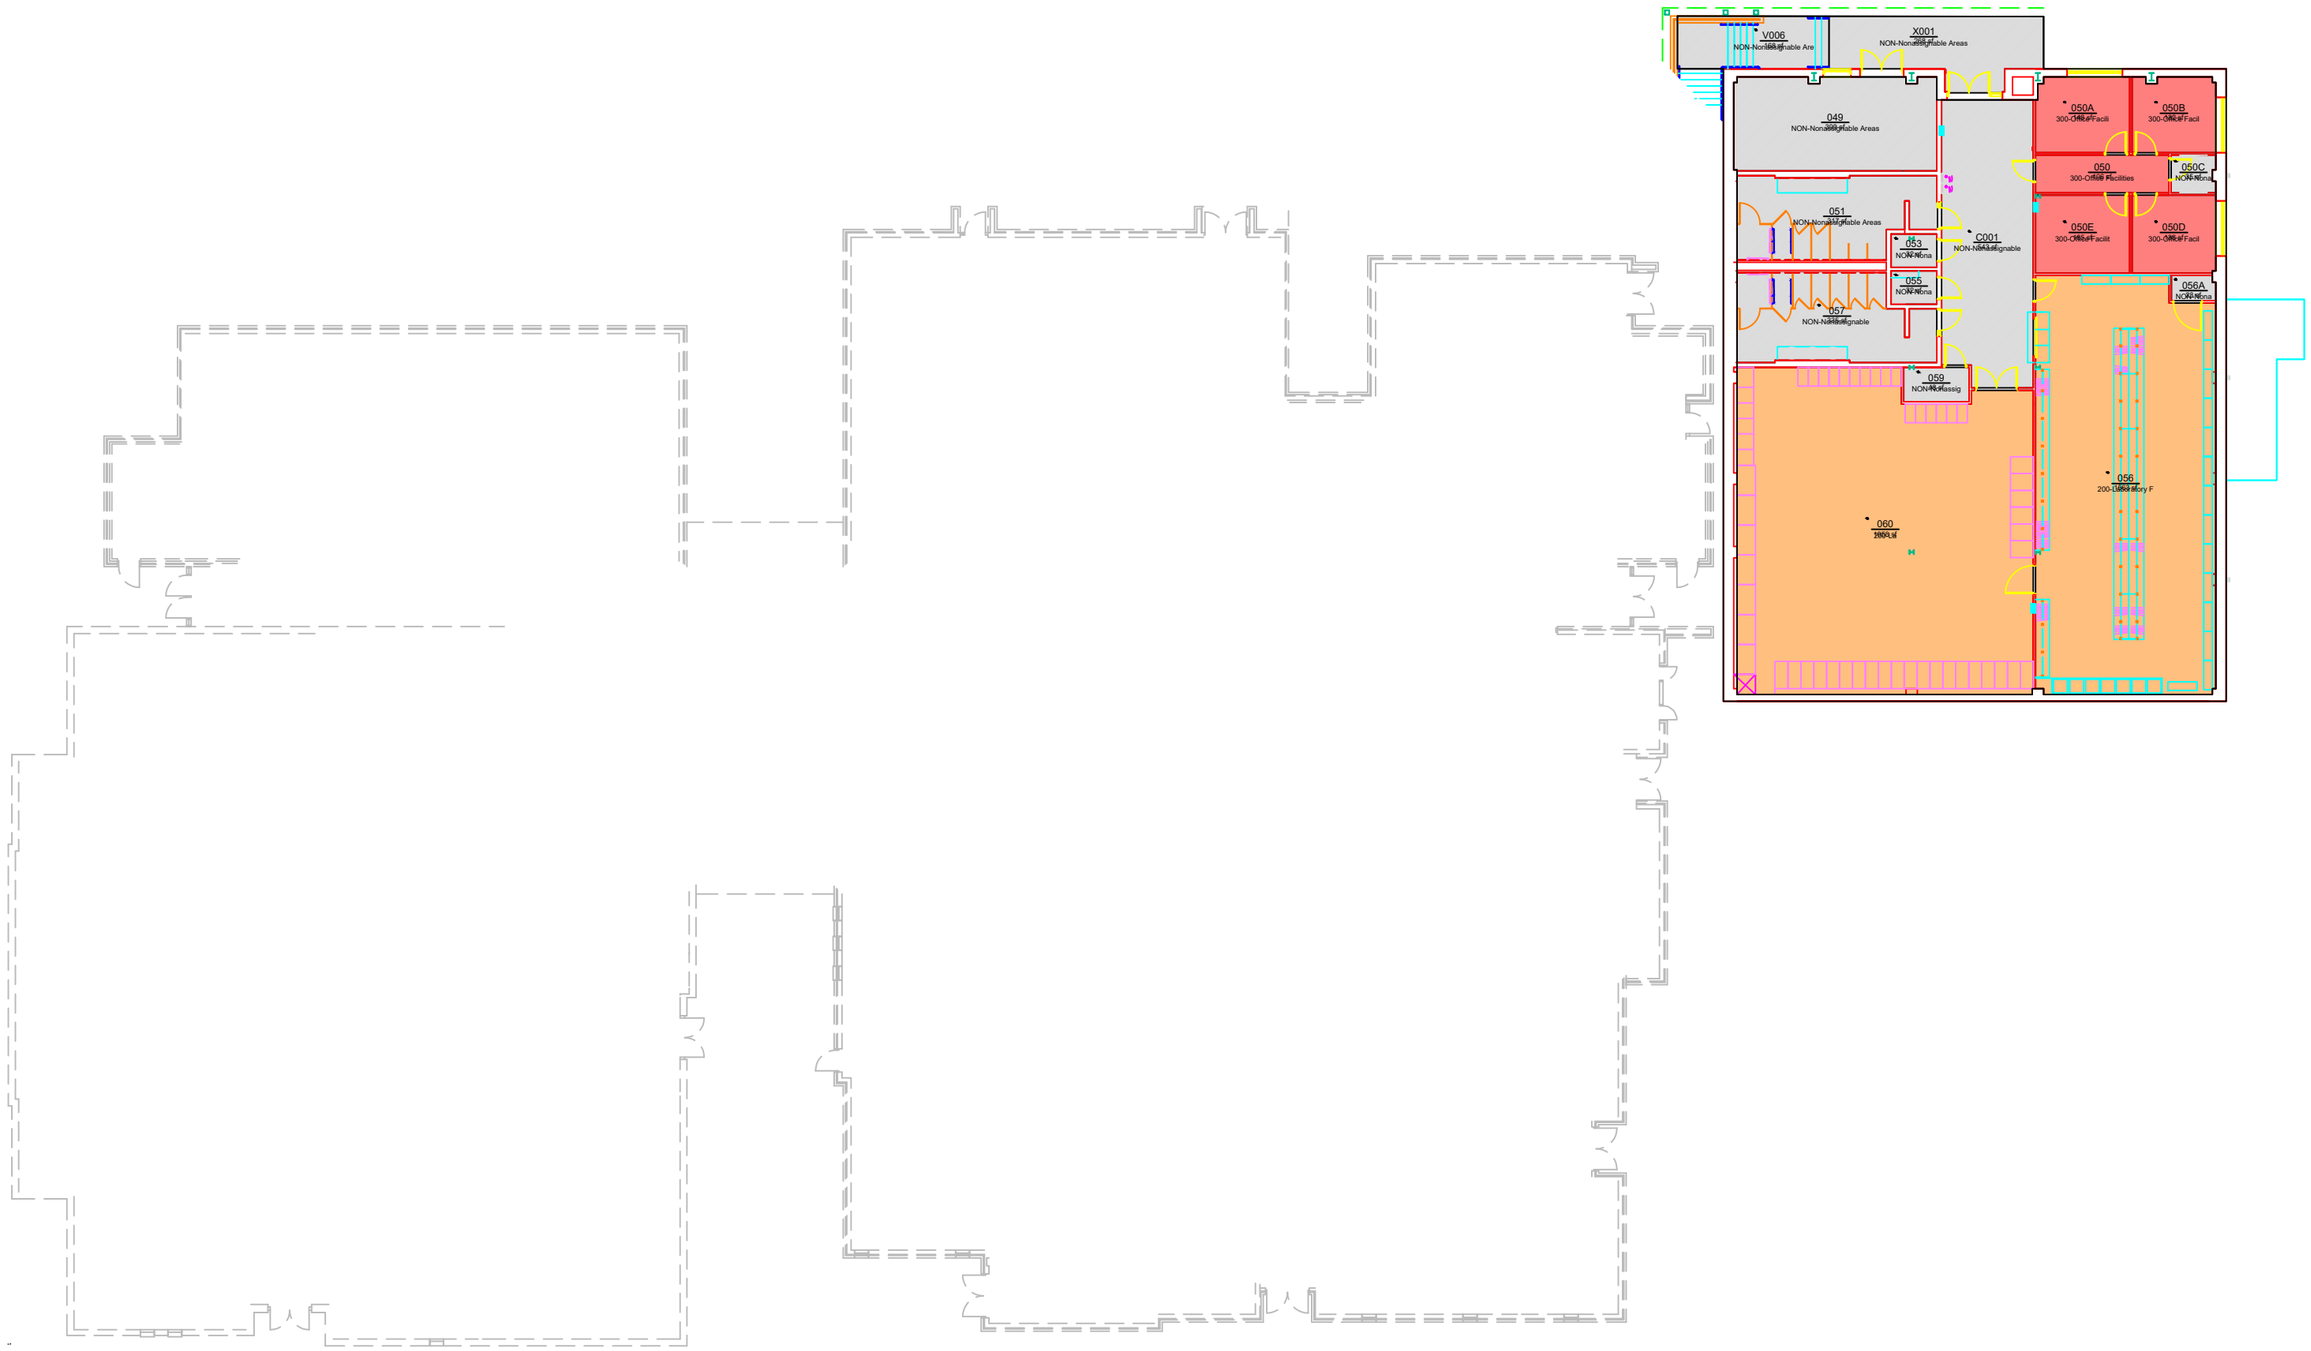

AUBURN UNIVERSITY

Office of the University Architect
Facilities Management
1161 West Samford Ave., Building 1
Auburn, AL 36849

ROOM CATEGORY

Goodwin Hall

Level: 00

Building No.: AA_V0802
File Name: AA_V0802_00
Last Export: 02/27/2020
Report Created By: Ellen Doyle
Report Date: 05/13/2020