ROOM CATEGORY

	AREA	QTY
300-Office Facilities	1,323	5
700-Support Facilities	51,173	3
Non-Assignable Areas	1,417	14
TOTAL:	53,913	22
Floor Gross:	56,040	

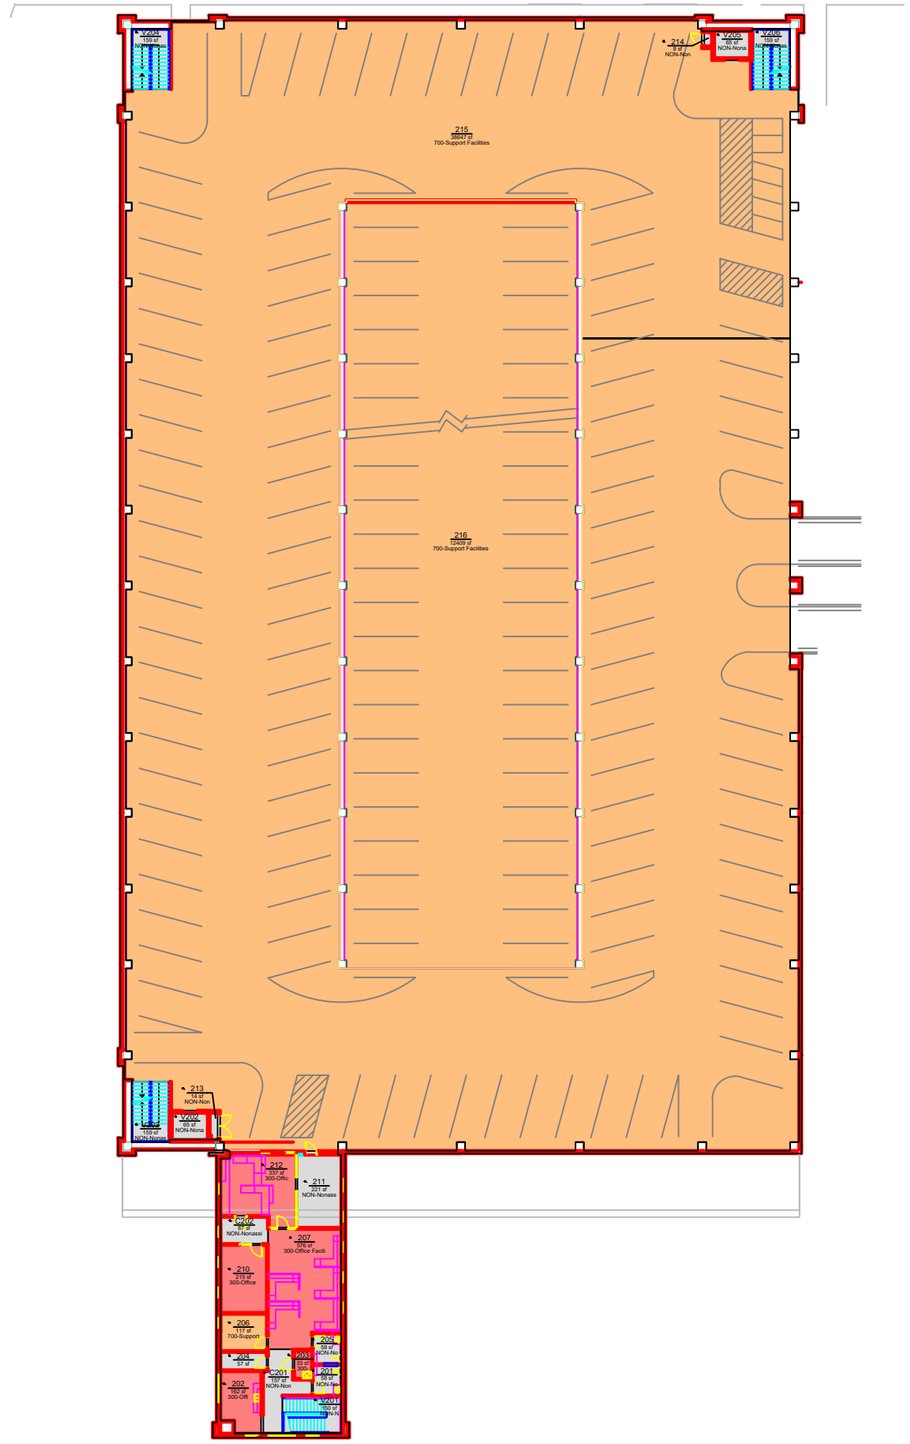

ROOM	ROOM CATEGORY
201	NON-Nonassignable Areas
202	300-Office Facilities
203	300-Office Facilities
204	NON-Nonassignable Areas
205	NON-Nonassignable Areas
206	700-Support Facilities
207	300-Office Facilities
210	300-Office Facilities
211	NON-Nonassignable Areas
212	300-Office Facilities
213	NON-Nonassignable Areas
214	NON-Nonassignable Areas
C201	NON-Nonassignable Areas
C202	NON-Nonassignable Areas
V201	NON-Nonassignable Areas
V202	NON-Nonassignable Areas
V203	NON-Nonassignable Areas
V204	NON-Nonassignable Areas
V205	NON-Nonassignable Areas
V206	NON-Nonassignable Areas

End of chart

AUBURN UNIVERSITY

Office of the University Architect
Facilities Management
1161 West Samford Ave., Building 1
Auburn, AL 36849

ROOM CATEGORY

Parking Deck, South Quad

Level: 02

Building No.: AA_V1105
File Name: AA_V1105_02
Last Export: 08/13/2015
Report Created By: Ellen Doyle
Report Date: 05/19/2020