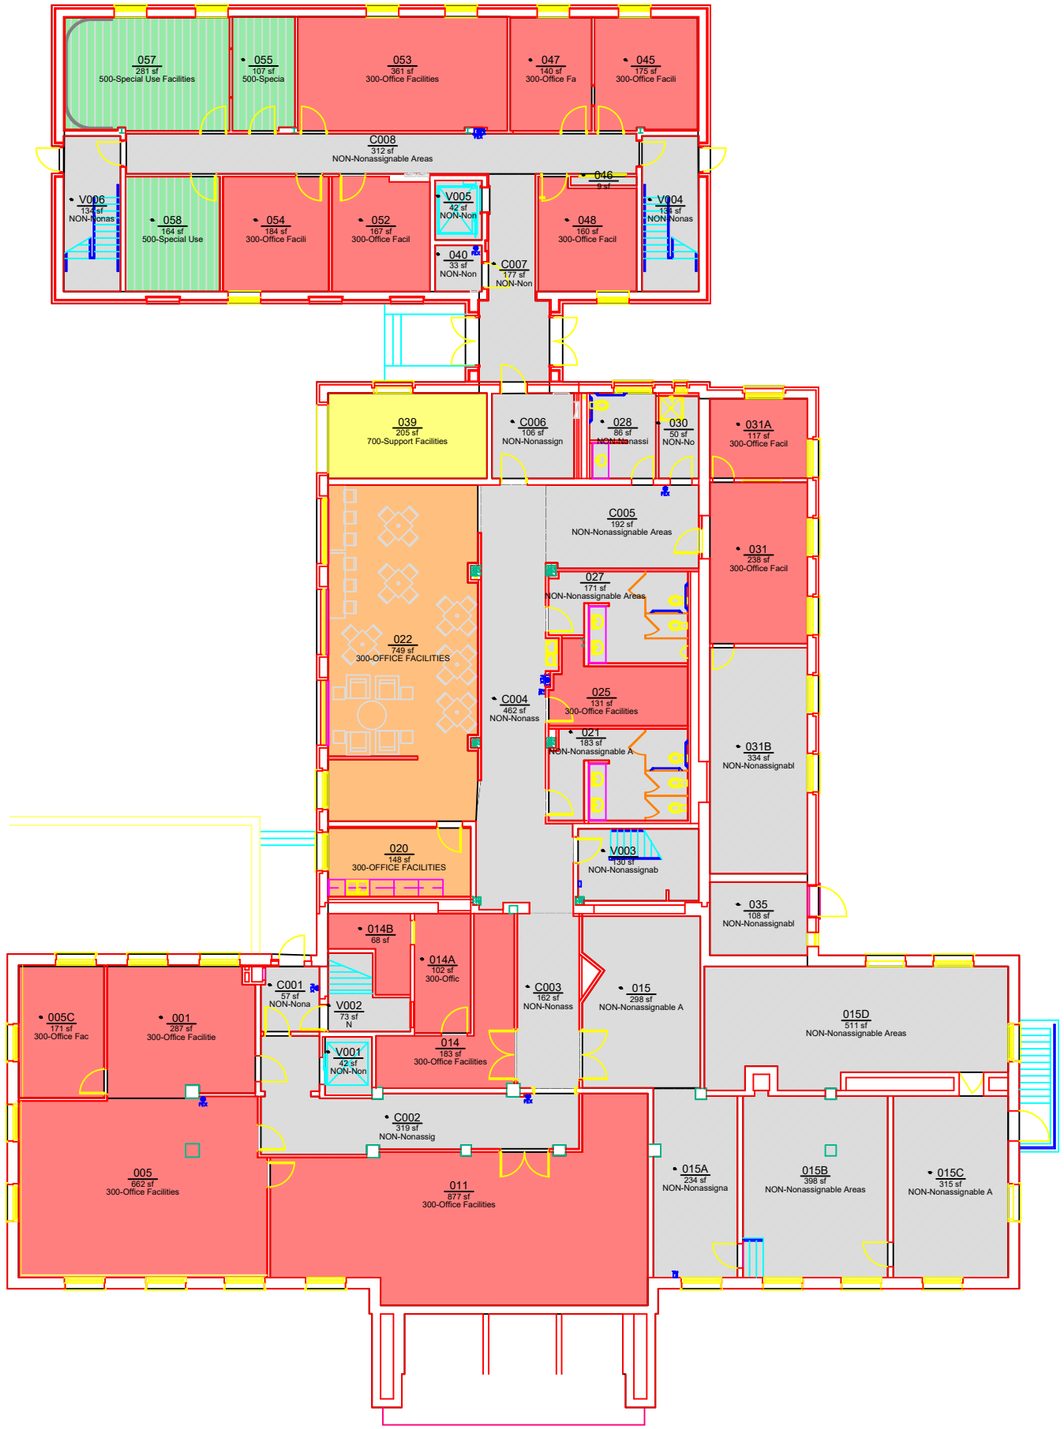

AUBURN UNIVERSITY

Office of the University Architect
Facilities Management
1161 West Samford Ave., Building 1
Auburn, AL 36849

ROOM CATEGORY

Duncan Hall

Level: B1

Building No.: AA_X0602
File Name: AA_X0602_B1
Last Export: 12/11/2018
Report Created By: Ellen Doyle
Report Date: 04/29/2020