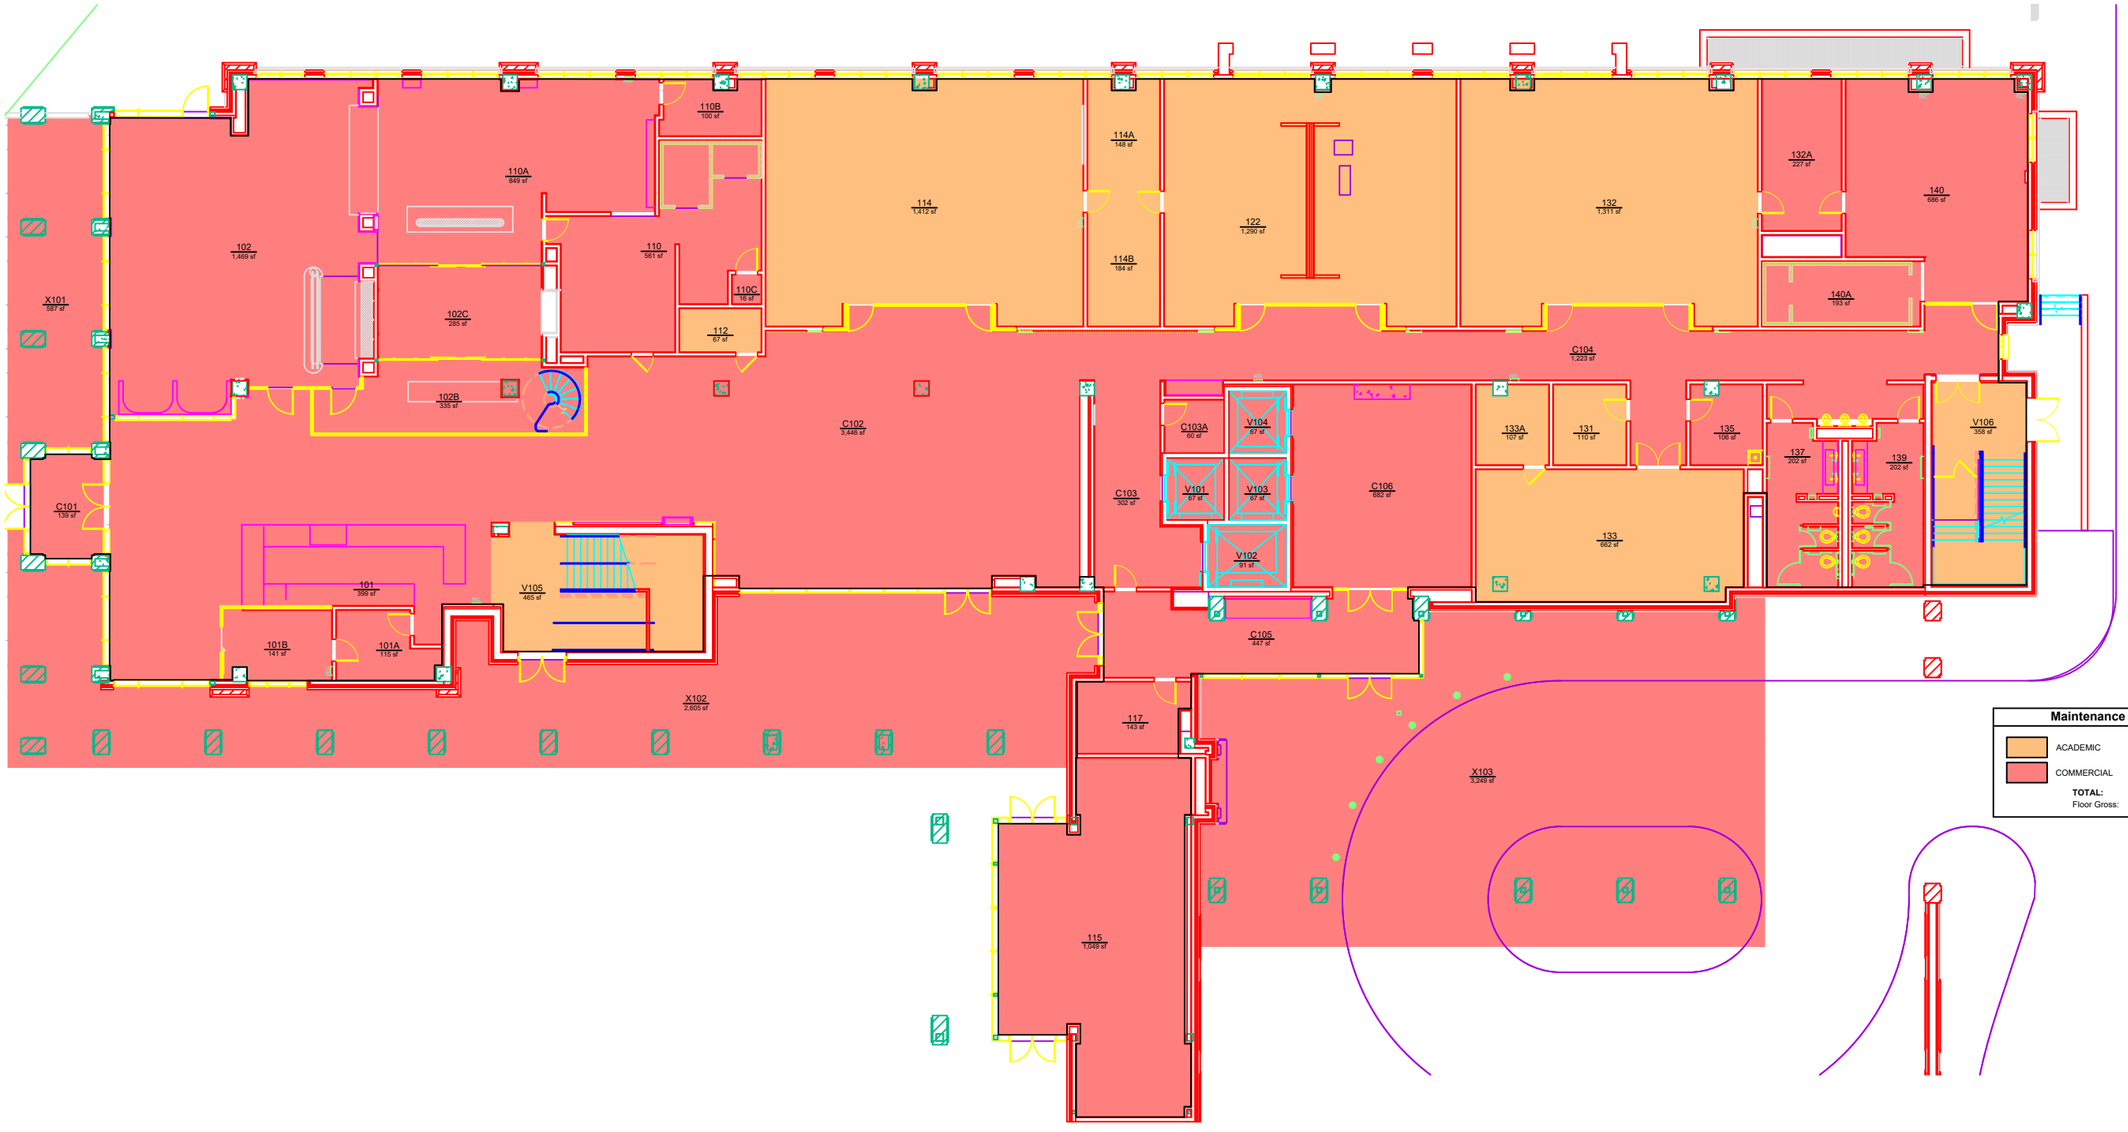

Maintenance Responsibility

		AREA	QTY
	ACADEMIC	6,114	11
	COMMERCIAL	20,110	32
	TOTAL:	**26,224**	**43**
	Floor Gross:	28,828	

AUBURN UNIVERSITY

Office of the University Architect
Facilities Management
1161 West Samford Ave., Building 1
Auburn, AL 36849

Maintenance Responsibility

RANE CULINARY SCIENCE CENTER

LEVEL: 01

Building No.: AA_Y0404
File Name: AA_Y0404_01
Last Export: 07/09/2015
Report Created By: Ellen Doyle
Report Date: 09/22/2022