ROOM CATEGORY			
		AREA	QTY
	700-Support Facilities	5,262	7
	TOTAL:	5,262	7
	Floor Gross:	5,451	

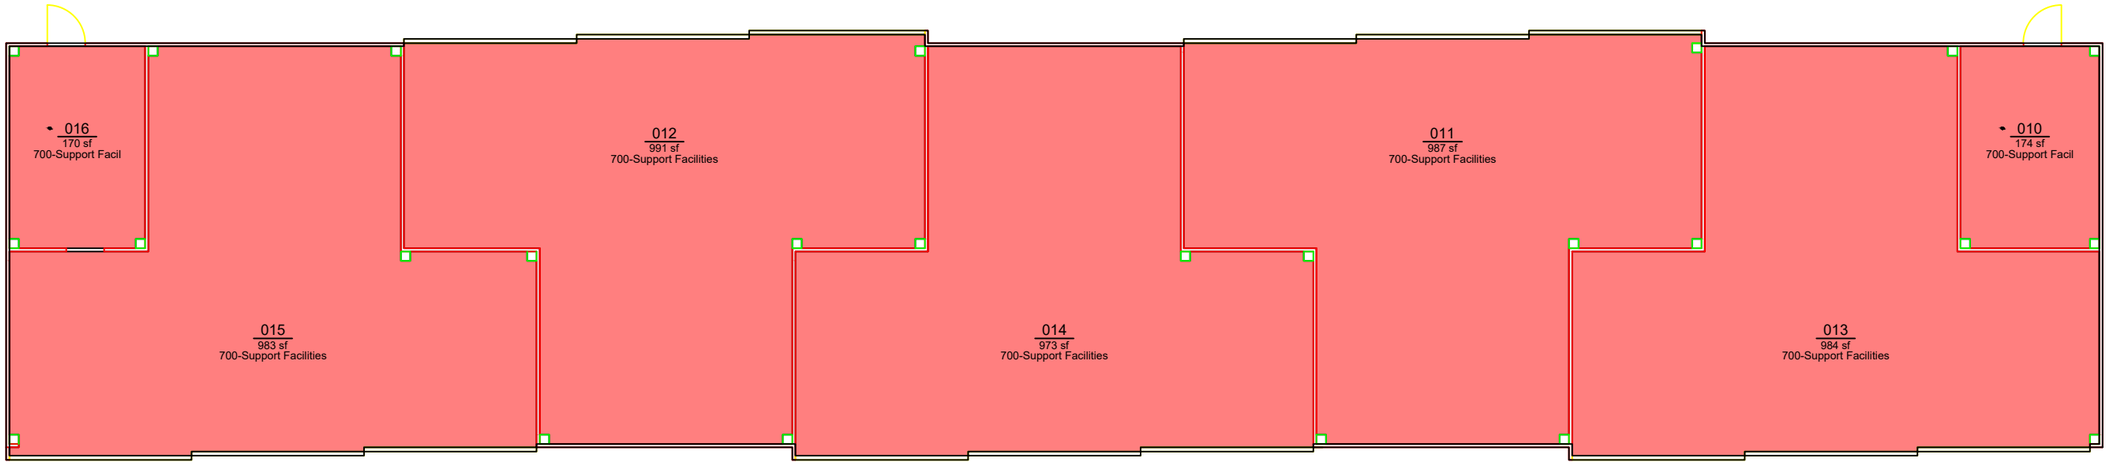

ROOM	ROOM CATEGORY
010	700-Support Facilities
016	700-Support Facilities

End of chart

AUBURN UNIVERSITY

Office of the
University Architect
Facilities Management
1161 West Samford Ave., Building 1
Auburn, AL 36849

ROOM CATEGORY

Pitts Hangar 6

Level: 01

Building No.: AP_D0903
File Name: AP_D0903_01
Last Export: 08/31/2015
Report Created By: Ellen Doyle
Report Date: 04/10/2017