COLLEGE / DIVISION	AREA	QTY
130	2,461	2
TOTAL:	**2,461**	**2**
Floor Gross:	2,729	

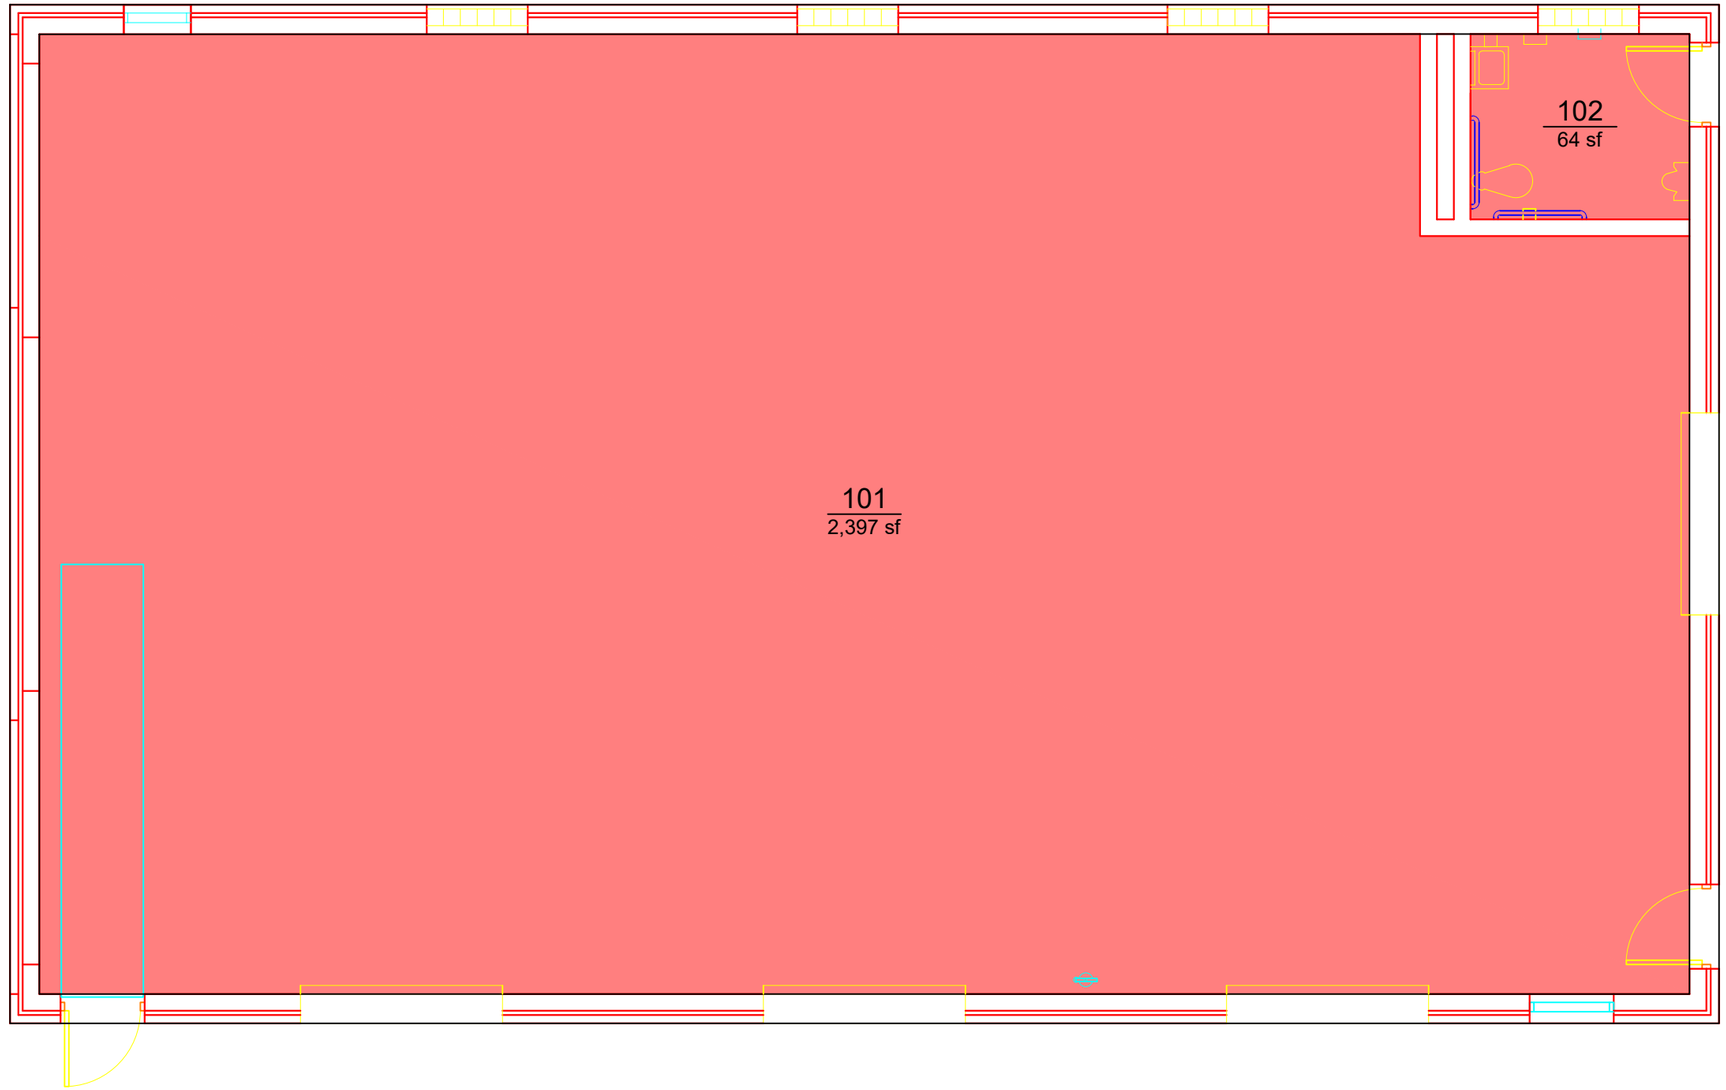

AUBURN UNIVERSITY
Campus Planning & Space Management
Facilities Management
1161 West Samford Ave, Building 1
Auburn, AL 36849

COLLEGE / DIVISION

HUTSELL-ROSEN TRACK: STORAGE 2

LEVEL: 01

Building No.: AA_Q1001
File Name: AA_Q1001_01
Last Export: 09/27/2023
Report Created By: Amie Patterson
Report Date: 05/20/2025