COLLEGE / DIVISION	AREA	QTY
110	2,618	14
151	752	2
Nonassignable Areas	1,532	15
TOTAL:	**4,902**	**31**
Floor Gross:	6,434	

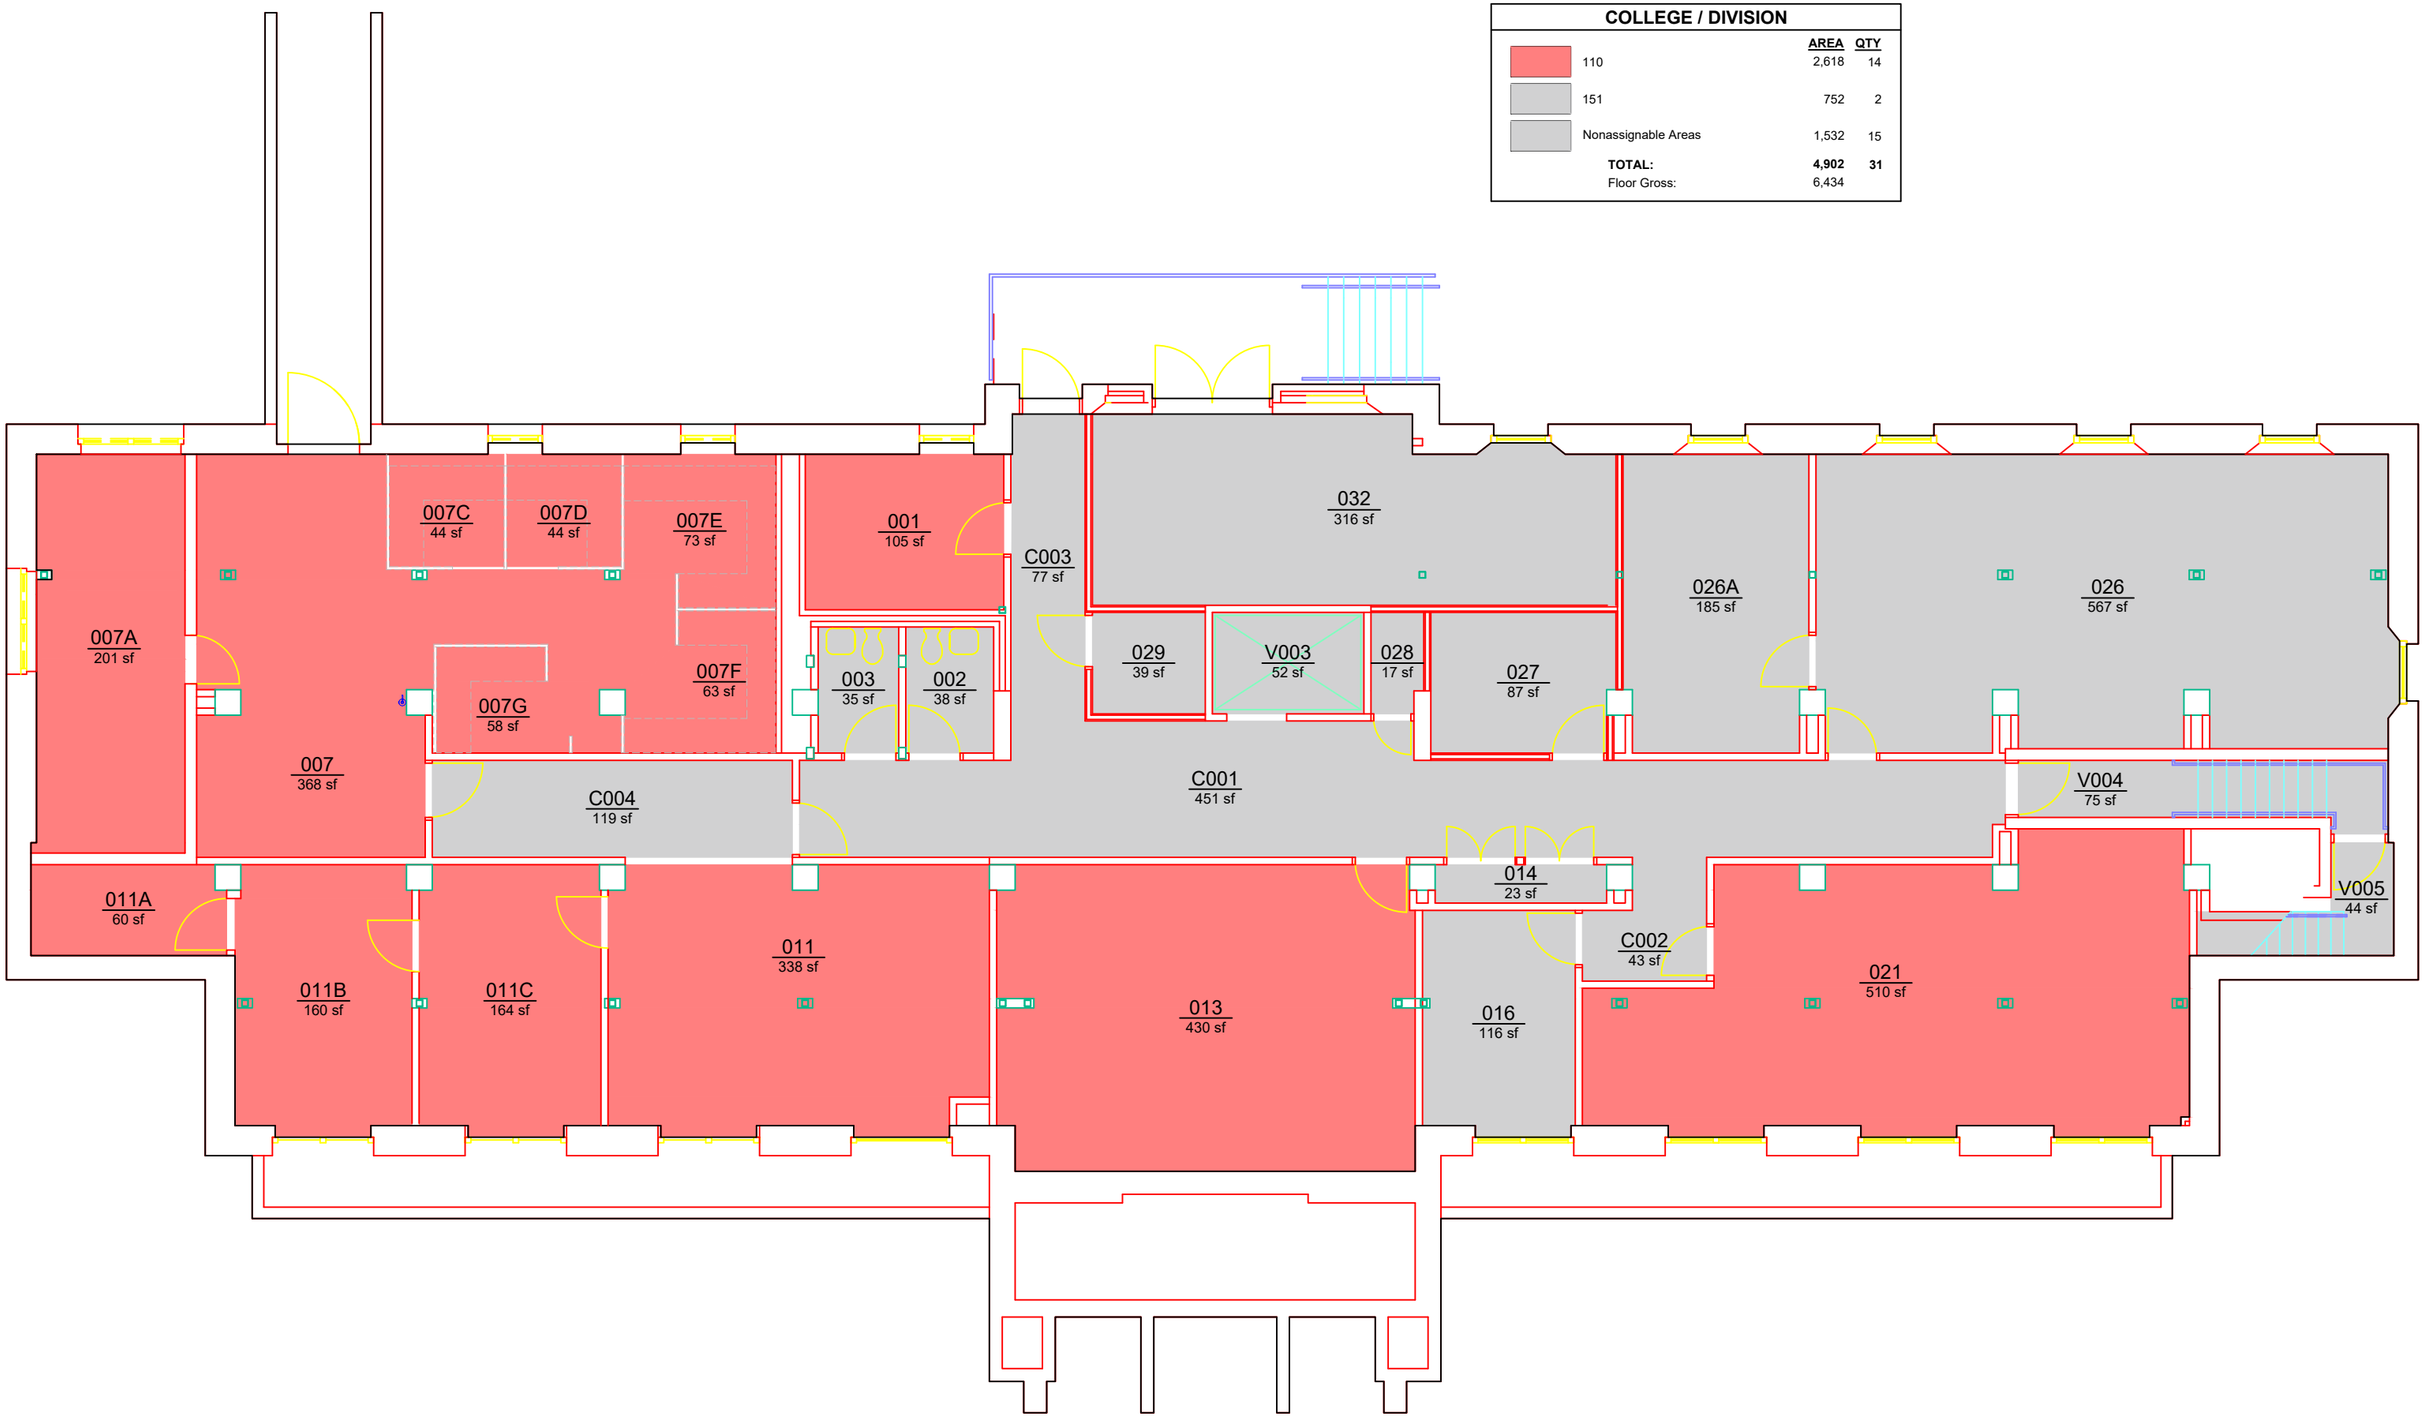

AUBURN UNIVERSITY

Planning, Design, and Construction
Facilities Management
1161 West Samford Ave., Building 1
Auburn, AL 36849

COLLEGE / DIVISION

INGRAM HALL

LEVEL: B1

Building No.: AA_Y0301
File Name: AA_Y0301_B1
Last Export: 05/19/2023
Report Created By: Dan Berry
Report Date: 05/15/2025