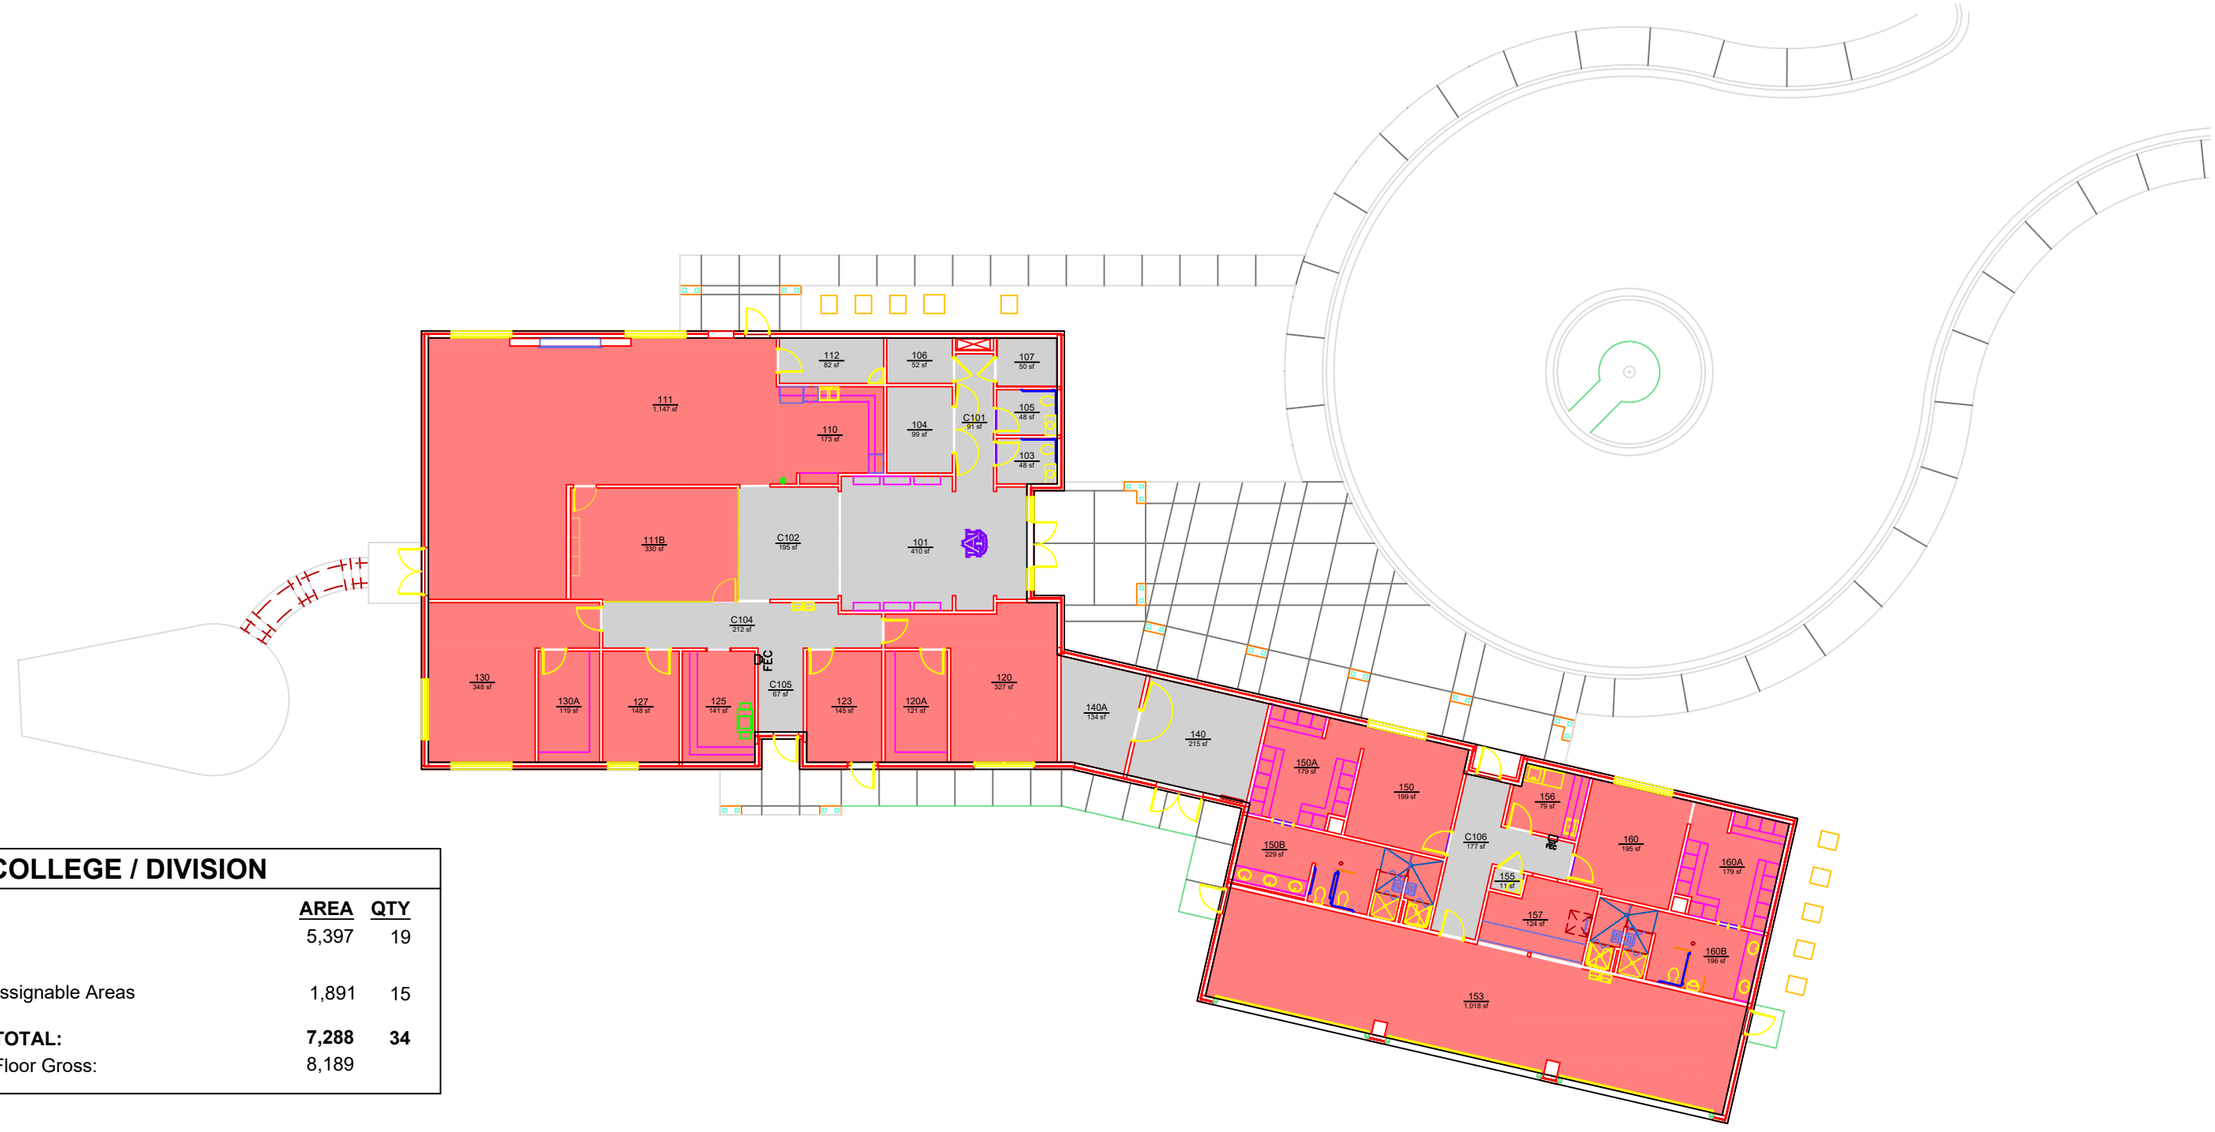


## COLLEGE / DIVISION

| | | AREA | QTY |
|---|---|---|---|
| | 130 | 5,397 | 19 |
| | Nonassignable Areas | 1,891 | 15 |
| | **TOTAL:** | **7,288** | **34** |
| | Floor Gross: | 8,189 | |

AUBURN UNIVERSITY

Planning, Design, and Construction
**Facilities Management**
1161 West Samford Ave., Building 1
Auburn, AL 36849

COLLEGE / DIVISION

# JACK KEY GOLF TEACHING FACILITY

LEVEL: 01

**Building No.:** AC_A0011
**File Name:** AC_A0011_01
**Last Export:** 05/27/2023
**Report Created By:** Dan Berry
**Report Date:** 05/15/2025