COLLEGE / DIVISION

	AREA	QTY
114	6,602	22
Nonassignable Areas	6,449	32
TOTAL:	**13,051**	**54**
Floor Gross:	14,404	

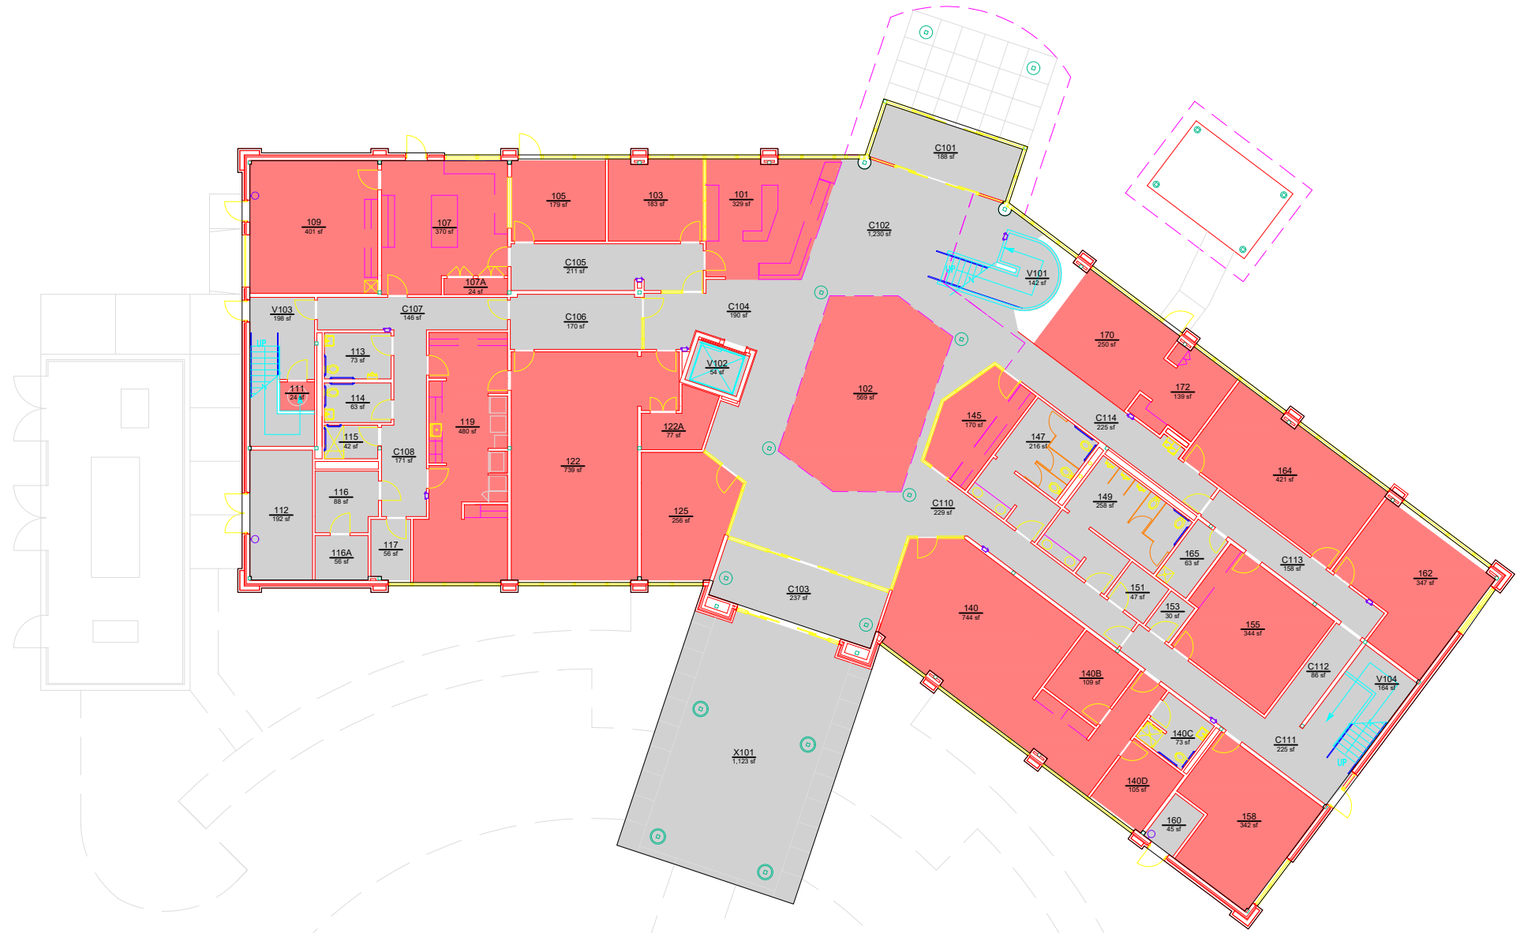

AUBURN UNIVERSITY

Planning, Design, and Construction
Facilities Management
1161 West Samford Ave., Building 1
Auburn, AL 36849

COLLEGE / DIVISION

AIRPORT: TERMINAL BUILDING

LEVEL: 01

Building No.: AP_N1401
File Name: AP_N1401_01
Last Export: 05/27/2023
Report Created By: Dan Berry
Report Date: 05/14/2025