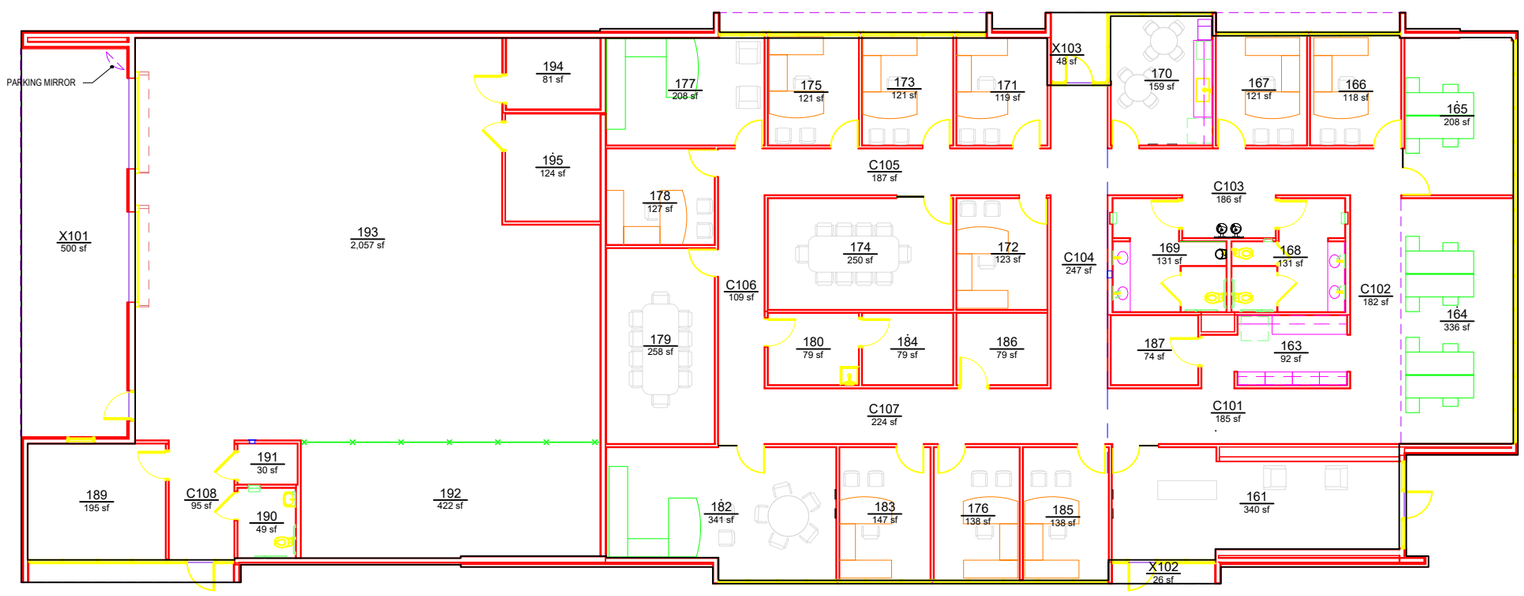

AUBURN UNIVERSITY

Planning, Design, and Construction
Facilities Management
1161 West Samford Ave., Building 1
Auburn, AL 36849

COLLEGE / DIVISION

AURIC: BUILDING 2

LEVEL 01

Building No.: HV_A0002
File Name: HV_A0002_01
Last Export: 06/30/2023
Report Created By: Dan Berry
Report Date: 05/14/2025