DEPARTMENT	AREA	QTY
00000 - Nonassignable Areas	3,982	16
10035 - ATH Finance & Administration	7,547	27
TOTAL:	**11,529**	**43**
Floor Gross:	13,198	

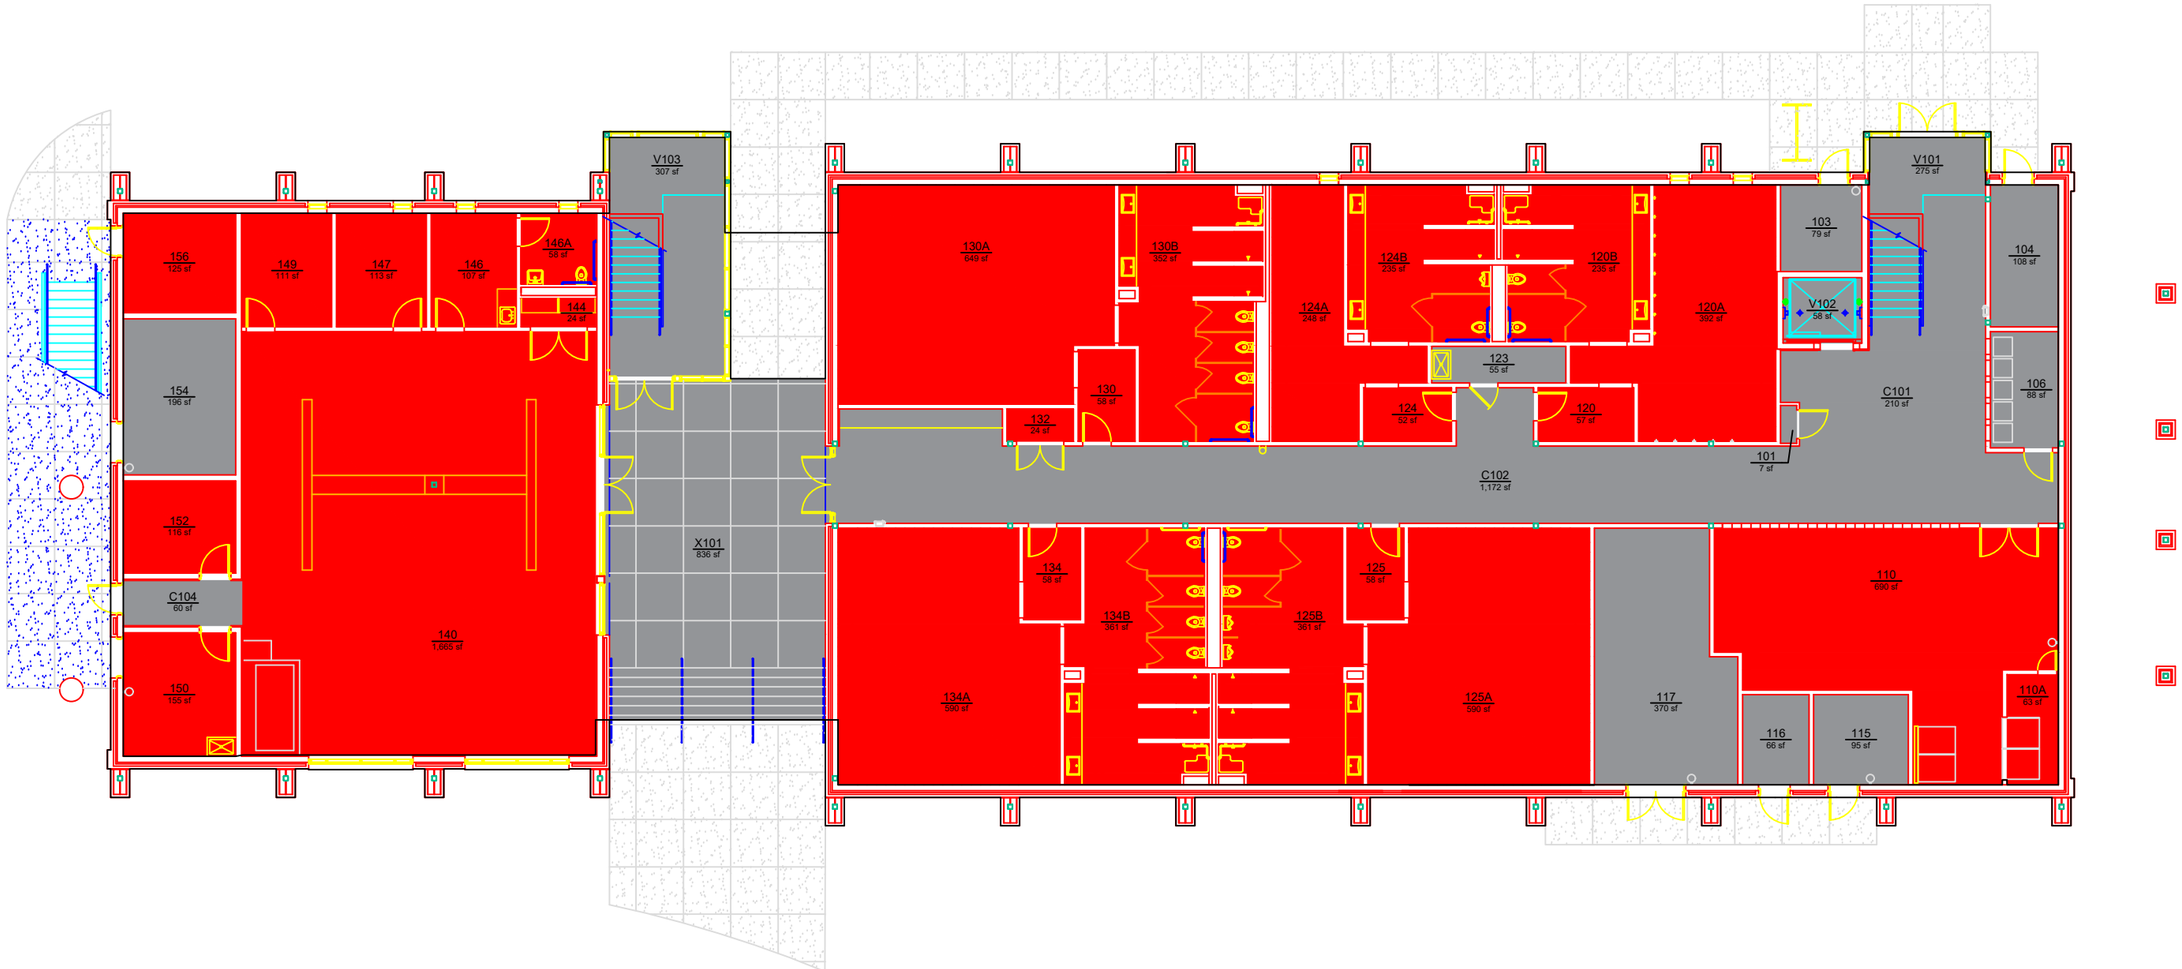

AUBURN UNIVERSITY

Campus Planning & Space Management
Facilities Management
1161 West Samford Ave, Building 1
Auburn, AL 36849

DEPARTMENT

SOCCER AND TRACK FACILITY

LEVEL: 01

Building No.: AA_Q1002
File Name: AA_Q1002_01
Last Export: 06/01/2023
Report Created By: Amie Patterson
Report Date: 05/20/2025