DEPARTMENT

	AREA	QTY
00000 - Nonassignable Areas	9,767	32
15000 - Pharmacy Admin	6,231	28
15030 - Pharmaceutical Sciences	10,262	36
TOTAL:	**26,260**	**96**
Floor Gross:	30,299	

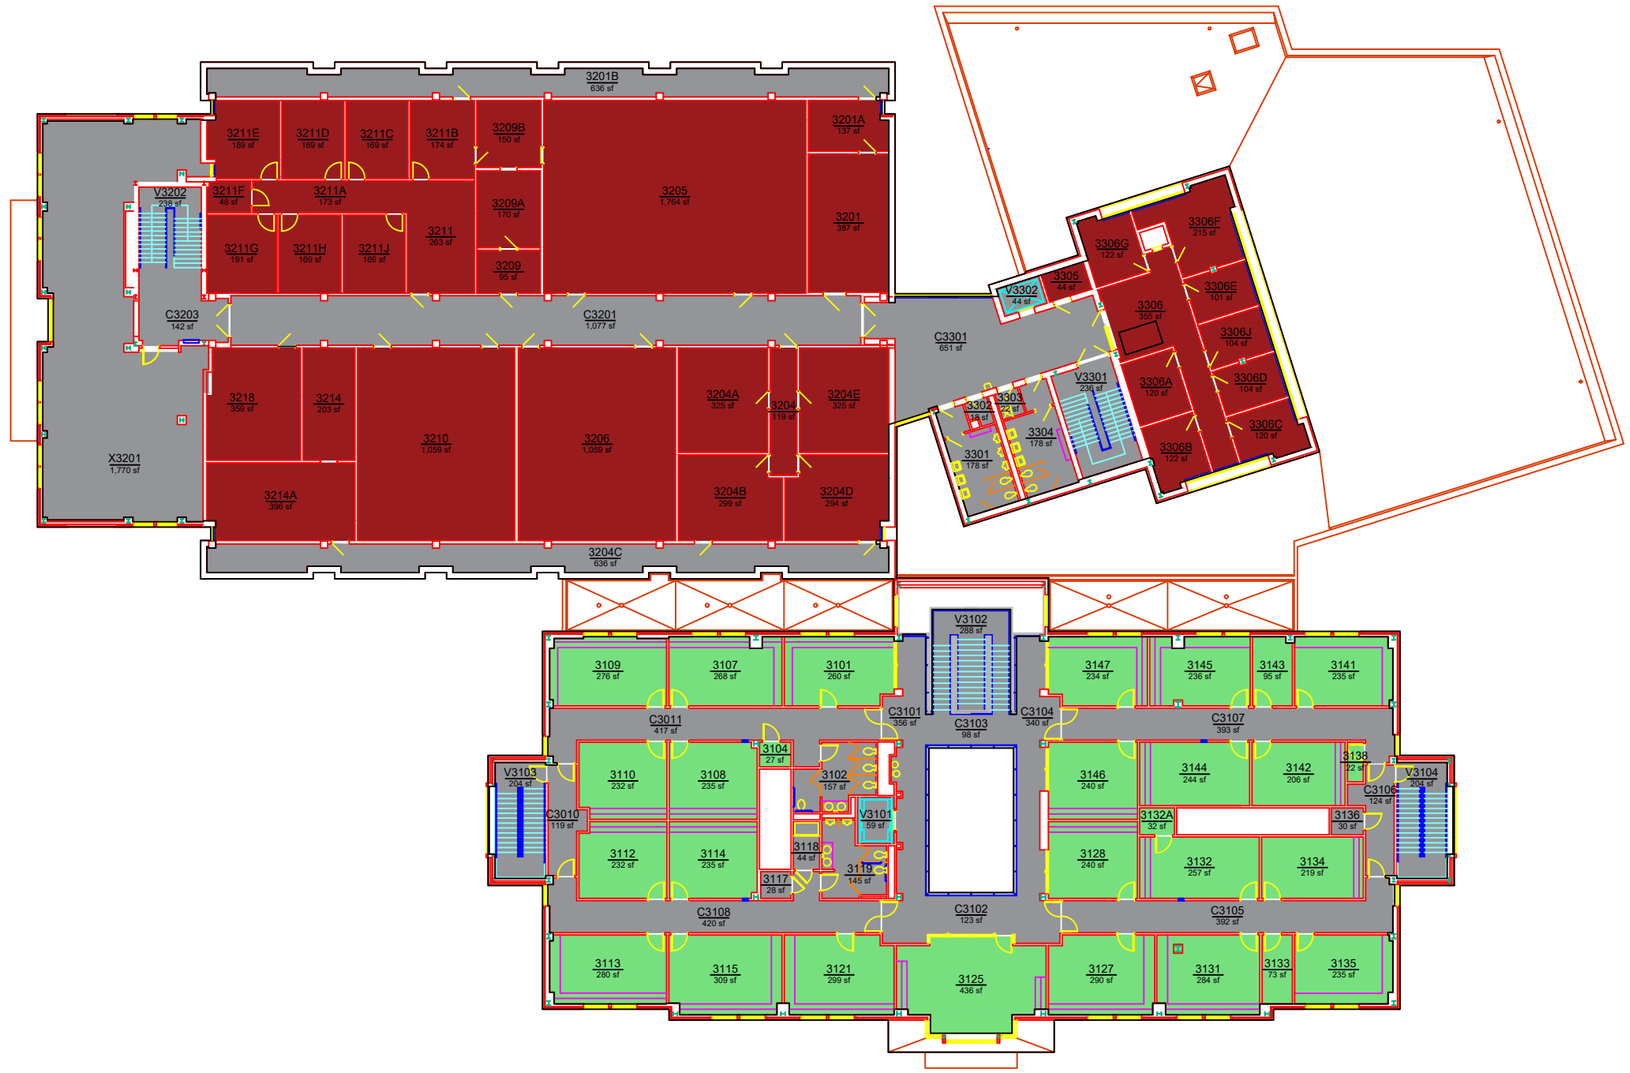

AUBURN UNIVERSITY

Planning, Design, and Construction
Facilities Management
1161 West Samford Ave., Building 1
Auburn, AL 36849

DEPARTMENT

WALKER BUILDING

LEVEL: 03

Building No.: AA_U0303
File Name: AA_U0303_03
Last Export: 10/04/2023
Report Created By: Dan Berry
Report Date: 05/22/2025