DEPARTMENT

	AREA	QTY
00000 - Nonassignable Areas	2,662	18
10035 - ATH Finance & Administration	6,676	35
TOTAL:	**9,338**	**53**
Floor Gross:	10,877	

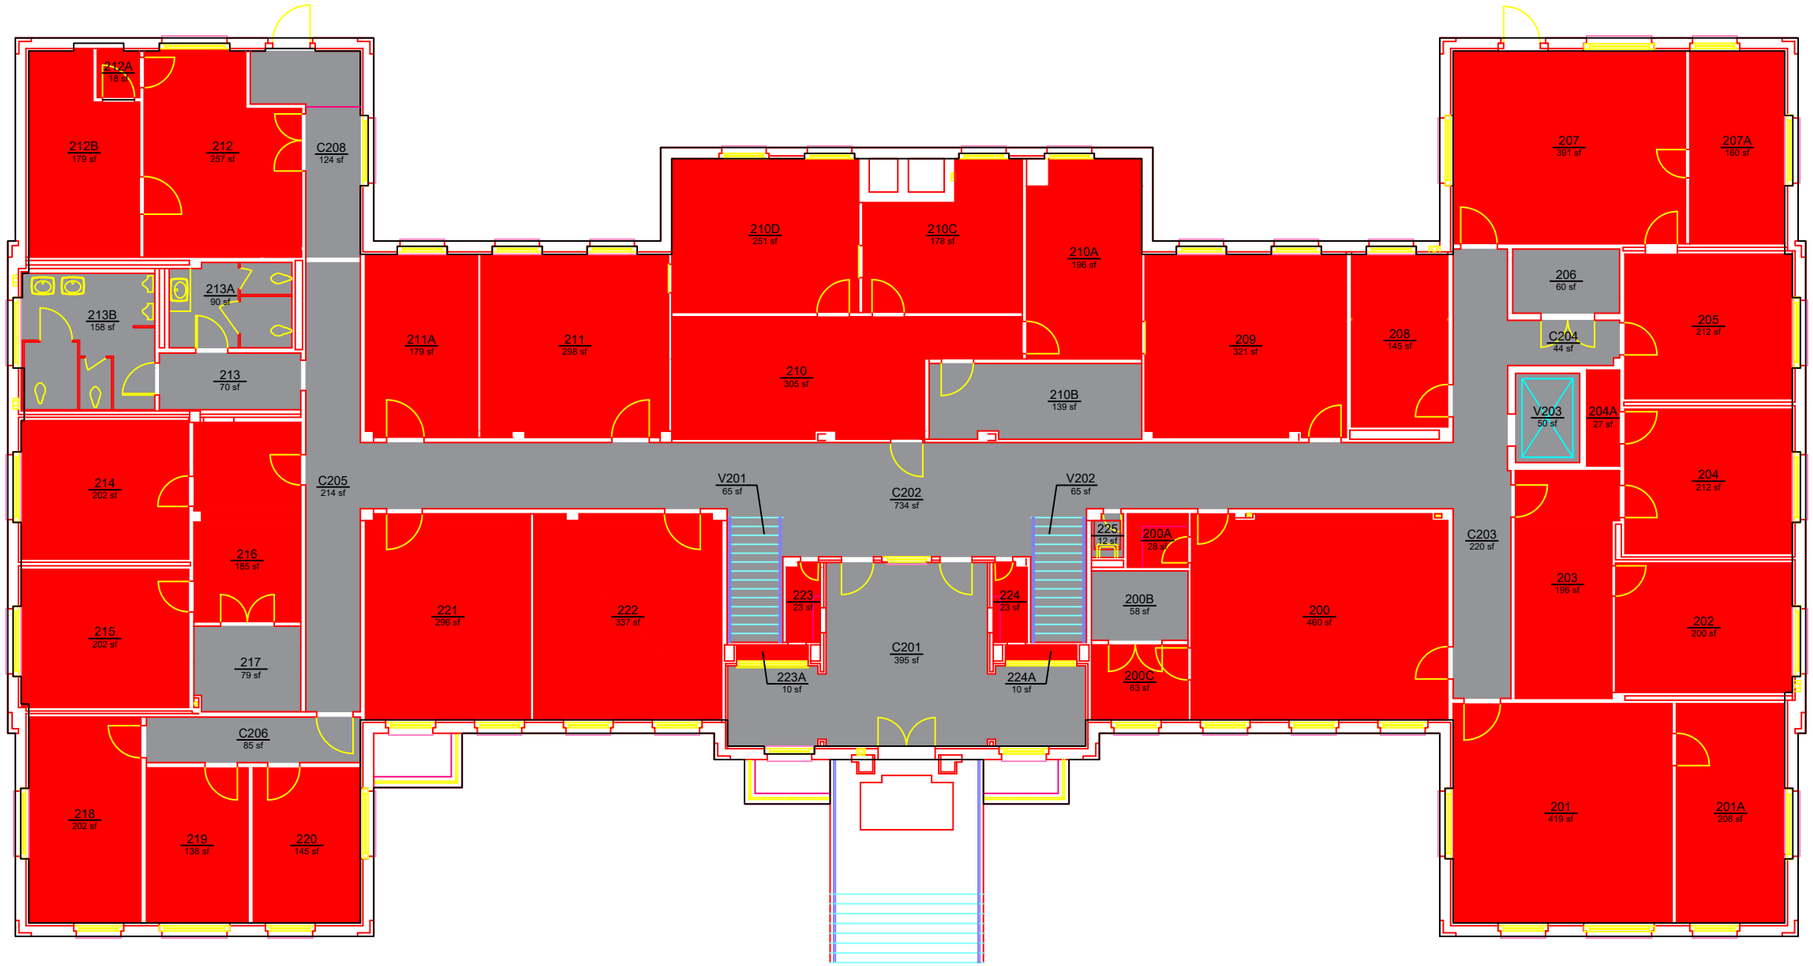

AUBURN UNIVERSITY

Planning, Design, and Construction
Facilities Management
1161 West Samford Ave., Building 1
Auburn, AL 36849

DEPARTMENT

PETRIE HALL

LEVEL: 02

Building No.: AA_U0401
File Name: AA_U0401_02
Last Export: 06/15/2023
Report Created By: Dan Berry
Report Date: 05/22/2025