DEPARTMENT	AREA	QTY
00000 - Nonassignable Areas	6,115	15
18490 - Campus Dining	10,186	16
TOTAL:	16,301	31
Floor Gross:	19,174	

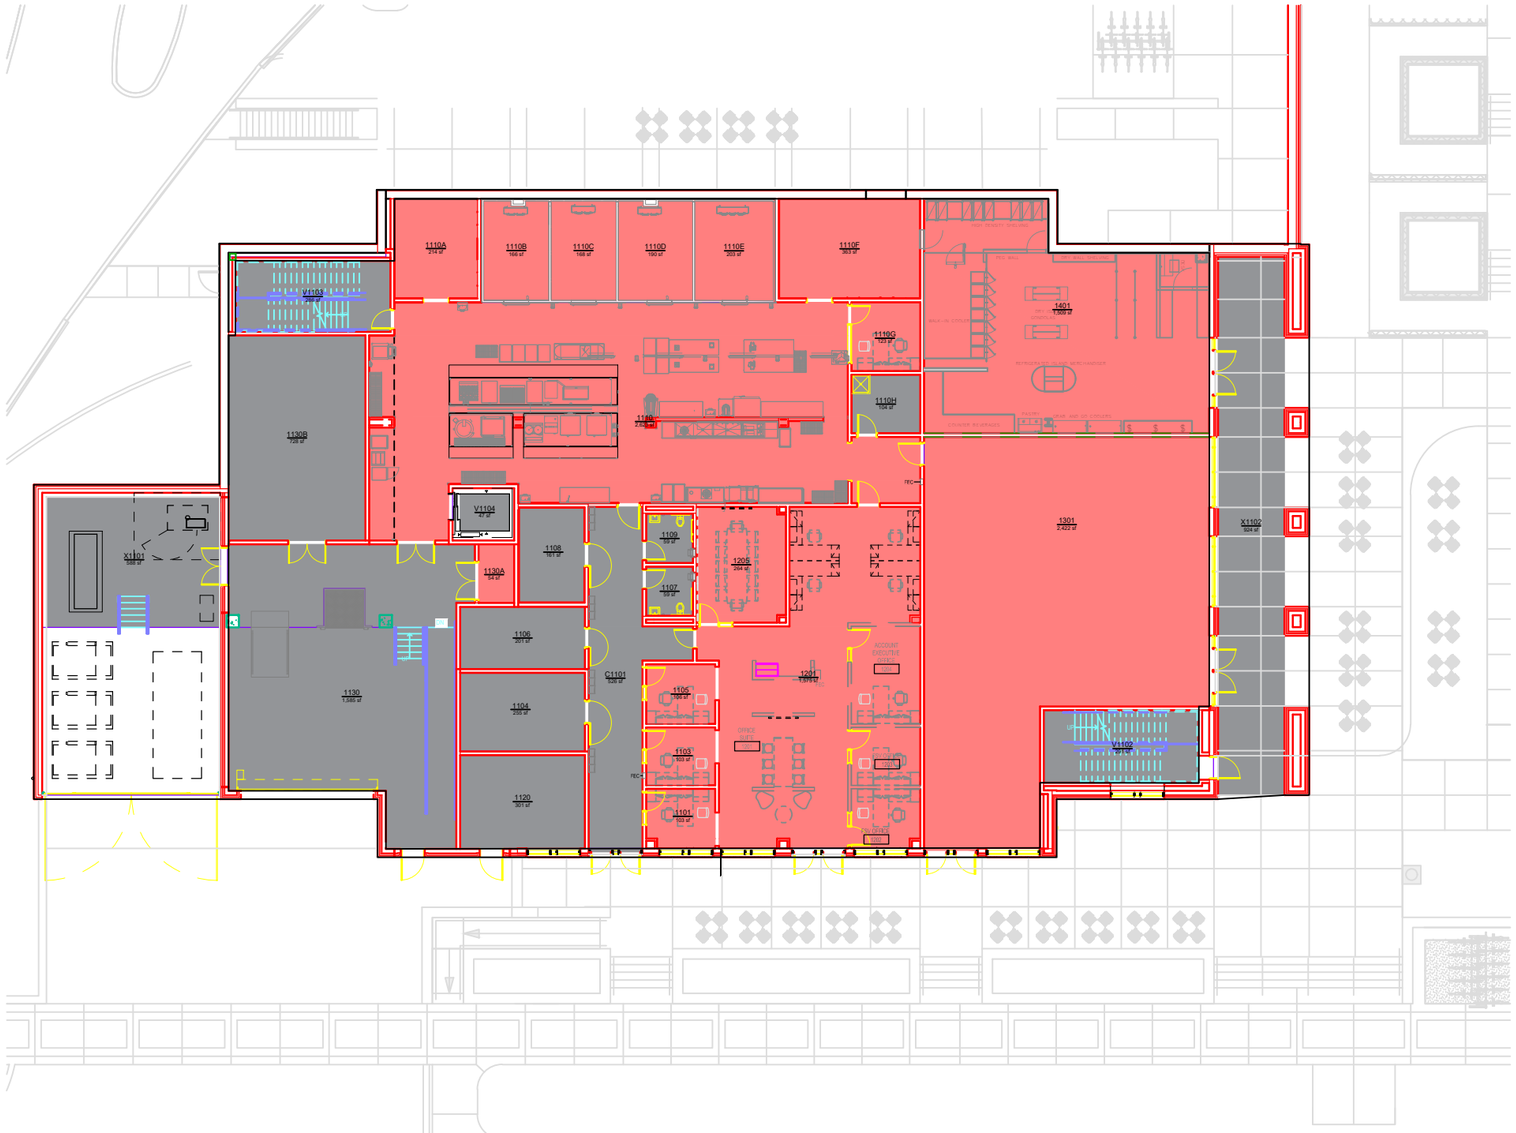

AUBURN UNIVERSITY

Office of the University Architect
Facilities Management
1161 West Samford Ave., Building 1
Auburn, AL 36849

DEPARTMENT

CENTRAL DINING COMMONS

LEVEL: 01

Building No.: AA_V0604
File Name: AA_V0604_01
Last Export: 06/04/2023
Report Created By: Ellen Doyle
Report Date: 05/13/2025