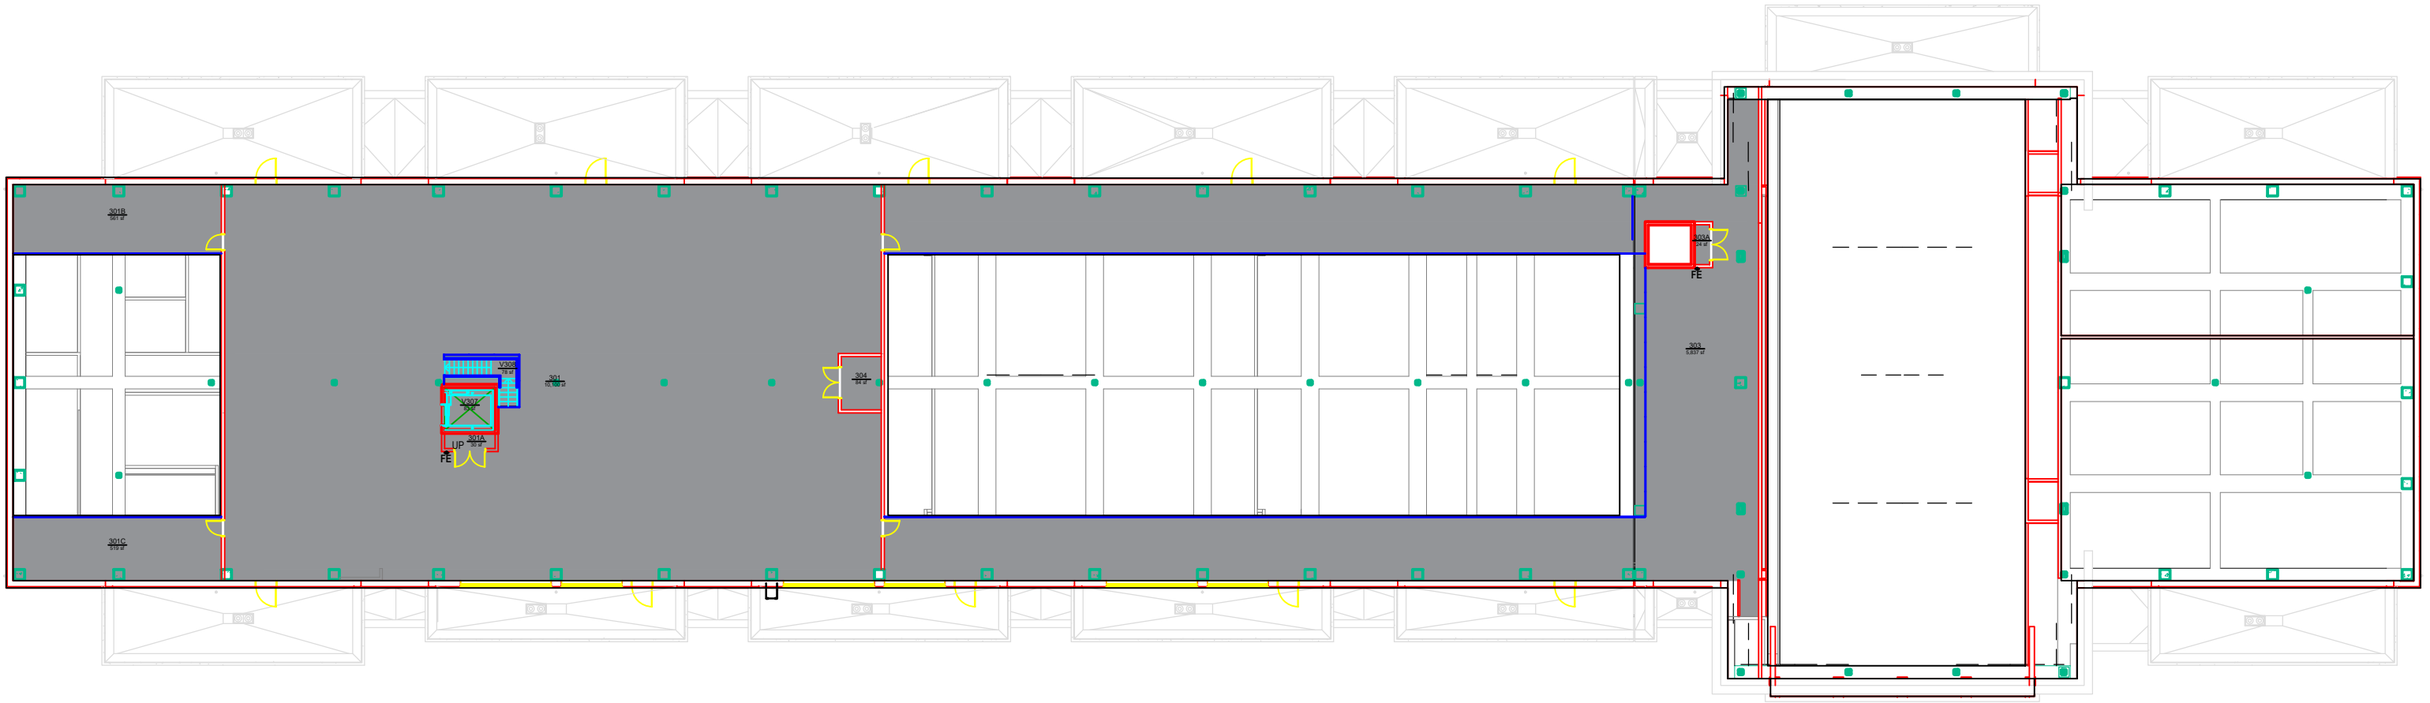

DEPARTMENT		AREA	QTY
	00000 - Nonassignable Areas	17,316	9
	TOTAL:	**17,316**	**9**
	Floor Gross:	20,761	

AUBURN UNIVERSITY

Office of the University Architect
Facilities Management
1161 West Samford Ave., Building 1
Auburn, AL 36849

DEPARTMENT

ACADEMIC CLASSROOM AND LABORATORY COMPLEX (ACLC)

LEVEL: 03

Building No.: AA_V0706
File Name: AA_V0706_03
Last Export: 06/04/2023
Report Created By: Ellen Doyle
Report Date: 05/13/2025