DEPARTMENT

	AREA	QTY
00000 - Nonassignable Areas	1,417	14
11108 - Parking Services	52,496	8
TOTAL:	**53,913**	**22**
Floor Gross:	56,040	

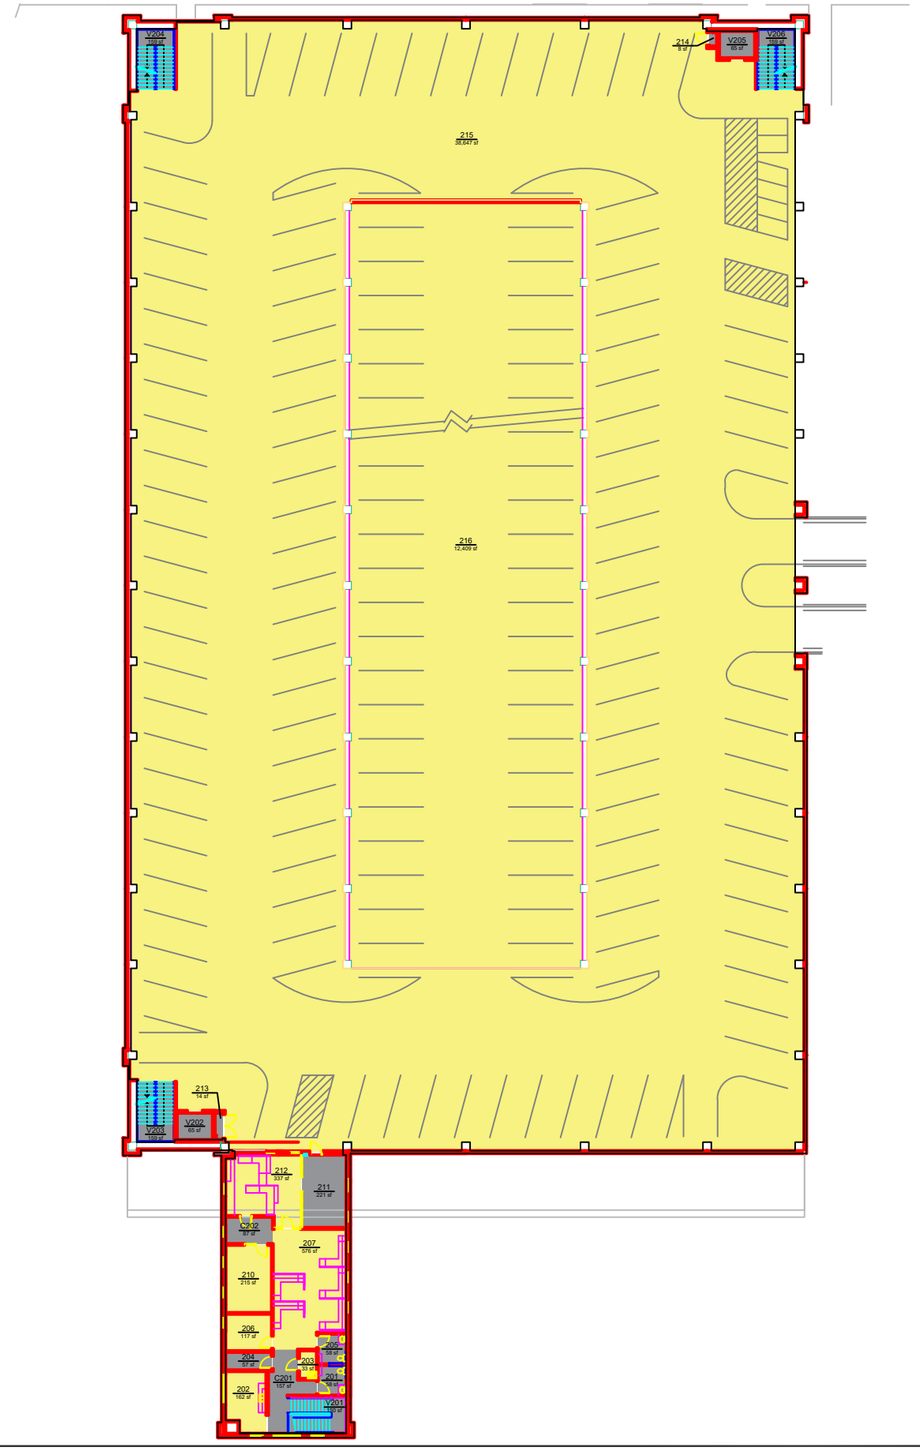

AUBURN UNIVERSITY

Campus Planning & Space Management
Facilities Management
1161 West Samford Ave, Building 1
Auburn, AL 36849

DEPARTMENT

PARKING DECK - SOUTH QUAD

LEVEL: 02

Building No.: AA_V1105
File Name: AA_V1105_02
Last Export: 06/04/2023
Report Created By: Ellen Doyle
Report Date: 05/14/2025