DEPARTMENT

	AREA	QTY
00000 - Nonassignable Areas	3,598	18
12000 - Agriculture Admin	6,458	41
TOTAL:	**10,056**	**59**
Floor Gross:	12,046	

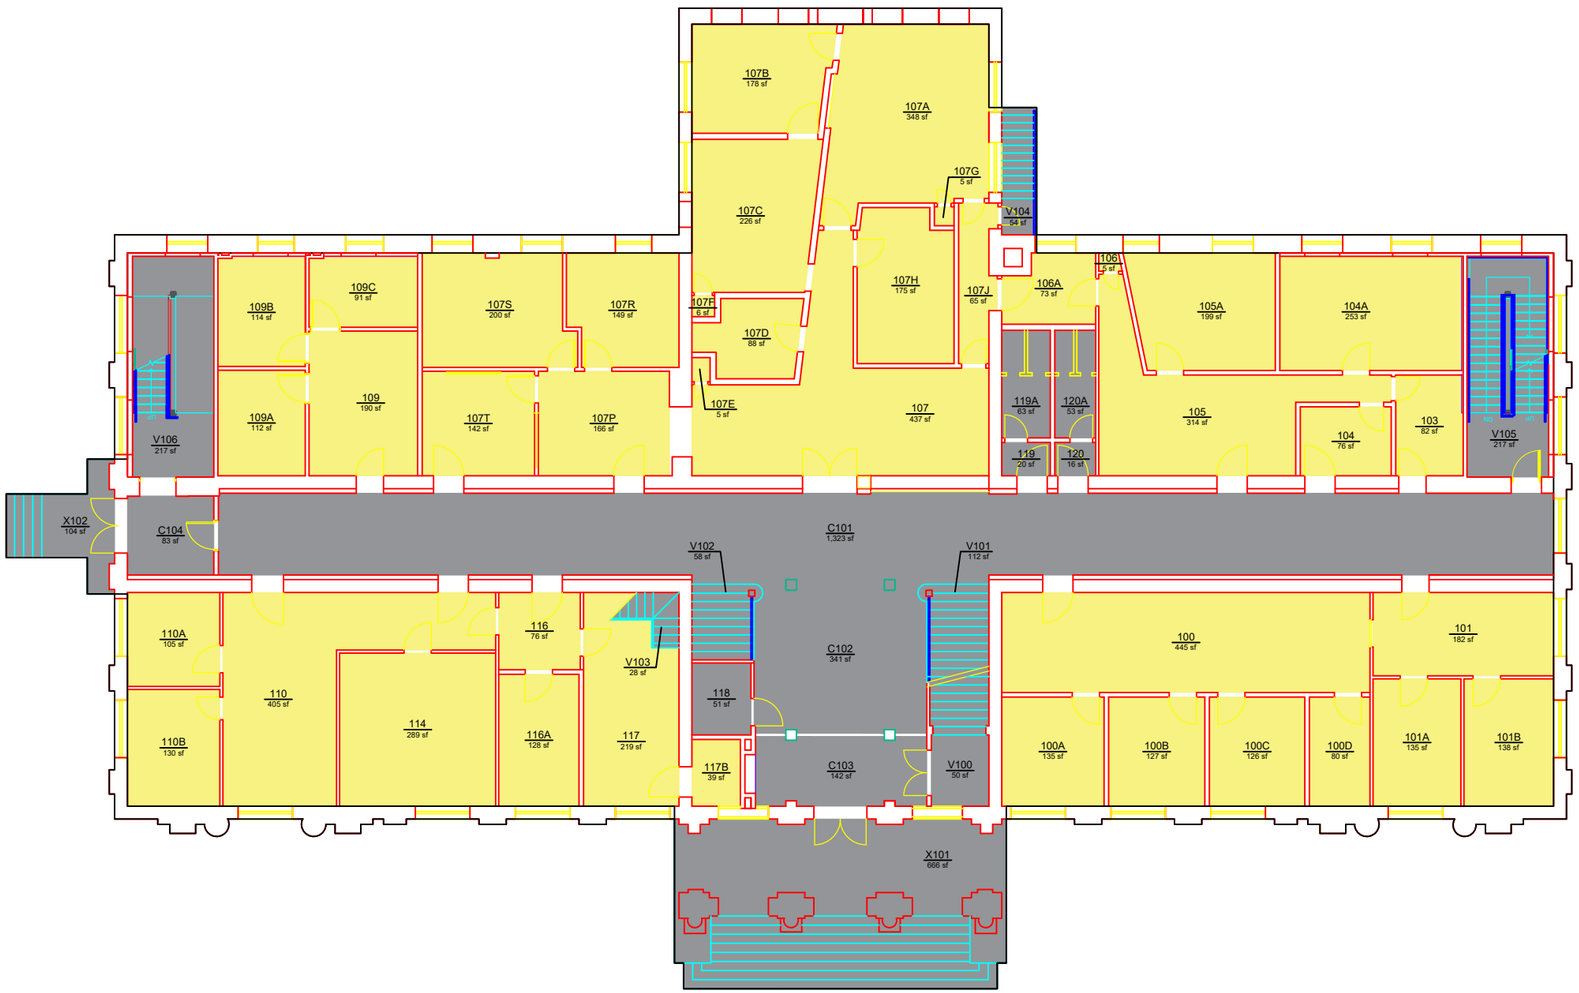

AUBURN UNIVERSITY

Planning, Design, and Construction
Facilities Management
1161 West Samford Ave., Building 1
Auburn, AL 36849

DEPARTMENT

COMER HALL

LEVEL: 01

Building No.: AA_X0601
File Name: AA_X0601_01
Last Export: 07/24/2024
Report Created By: Dan Berry
Report Date: 05/16/2025