DEPARTMENT

	AREA	QTY
00000 - Nonassignable Areas	3,135	17
11200 - Trademark Royalties	639	4
11380 - Cash Management	1,061	7
16000 - Assoc Provost & VP for Outreach	354	2
16010 - CEOE	730	4
16060 - Office of Public Service	323	2
TOTAL:	**6,242**	**36**
Floor Gross:	7,296	

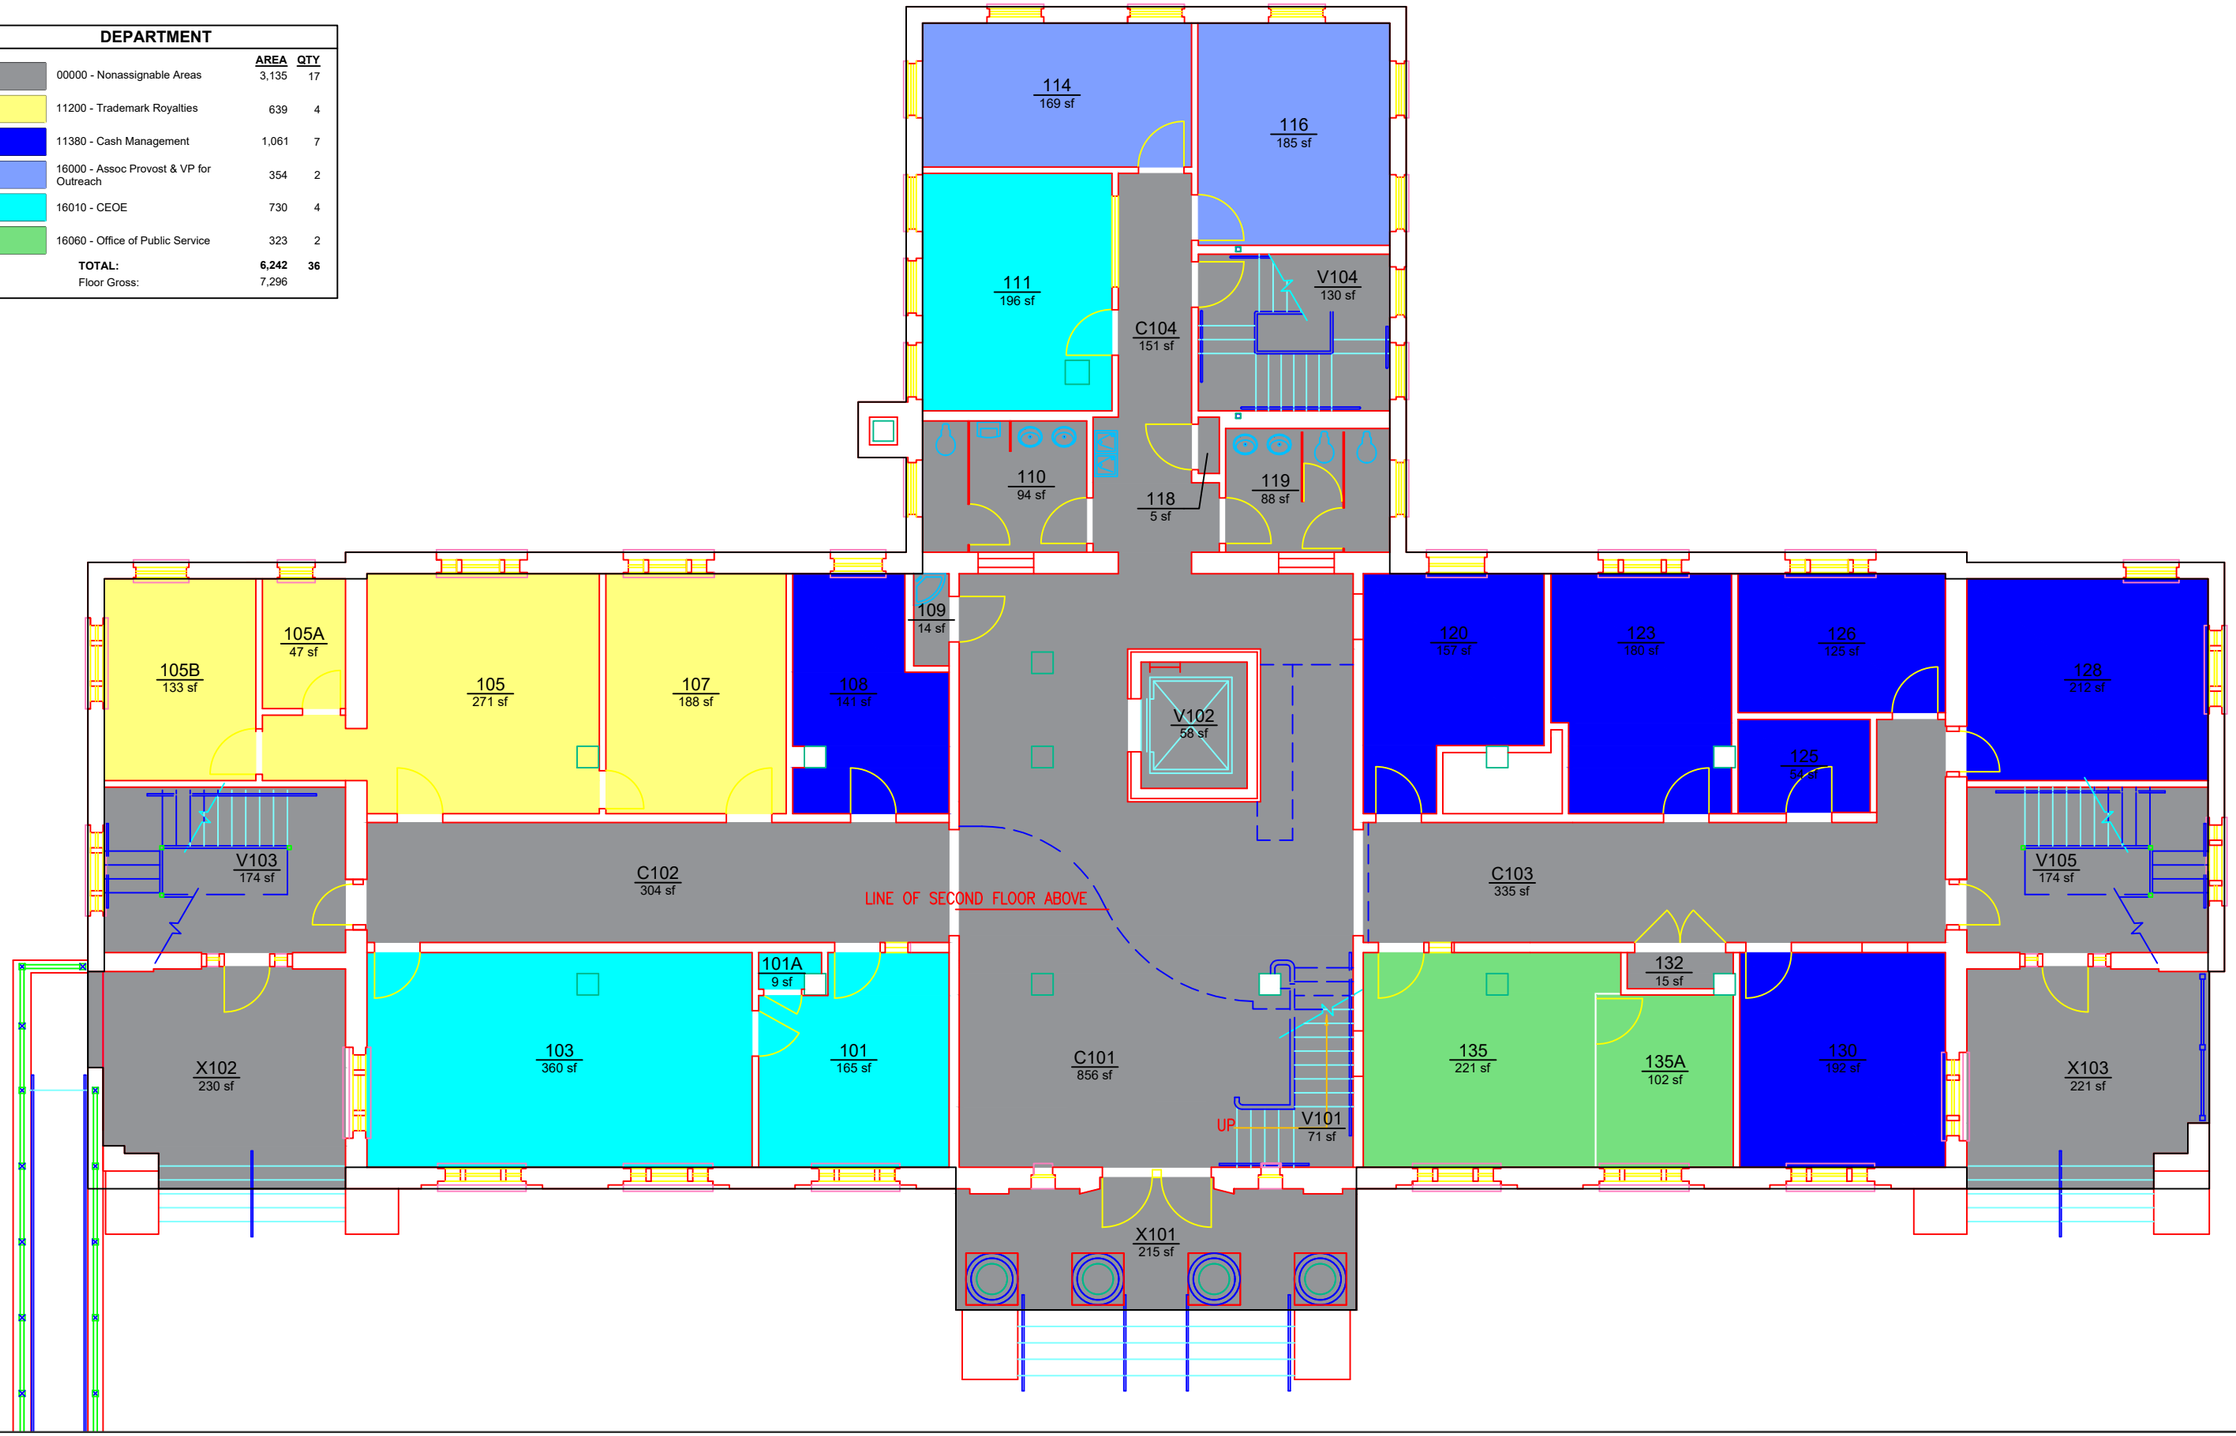

AUBURN UNIVERSITY

Planning, Design, and Construction
Facilities Management
1161 West Samford Ave., Building 1
Auburn, AL 36849

DEPARTMENT

O. D. SMITH HALL

LEVEL: 01

Building No.: AA_Y0302
File Name: AA_Y0302_01
Last Export: 05/19/2023
Report Created By: Dan Berry
Report Date: 05/15/2025