DEPARTMENT

	AREA	QTY
00000 - Nonassignable Areas	1,446	13
14200 - Architecture Design Construction	4,275	12
TOTAL:	**5,721**	**25**
Floor Gross:	6,903	

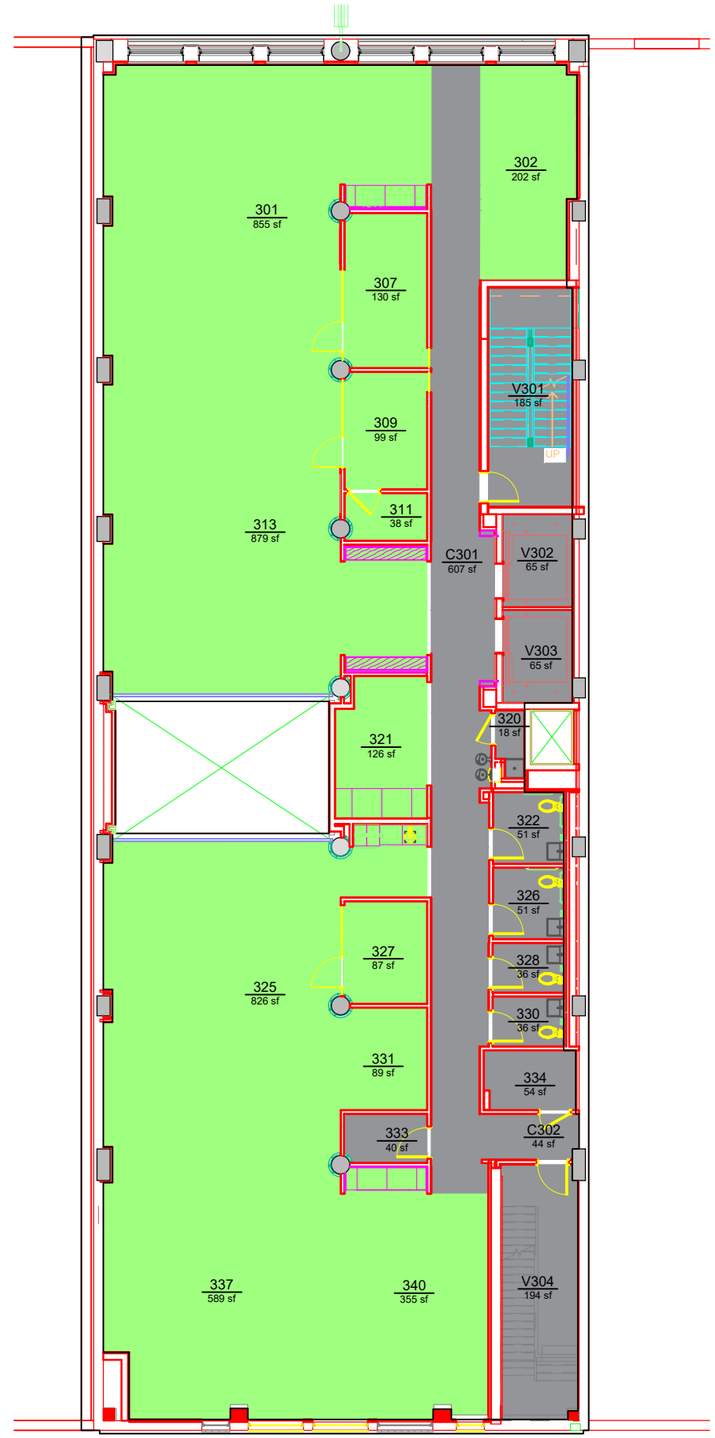

AUBURN UNIVERSITY

Campus Planning & Space Management
Facilities Management
1161 West Samford Ave, Building 1
Auburn, AL 36849

DEPARTMENT

AUBURN IN BIRMINGHAM BUILDING

LEVEL: 03

Building No.: BH_A0003
File Name: BH_A0003_03
Last Export: 12/11/2023
Report Created By: Dan Berry
Report Date: 05/14/2025