ROOM TYPE

	AREA	QTY
214 - Instructional Laboratory - Basic/Studio	9,316	8
215 - Scheduled Laboratory Service	5,401	11
311 - Office	610	4
N10 - Custodial/Janitorial	27	1
N20 - Corridor/General Circulation	3,416	5
N31 - Mechanical/ HVAC Room	296	3
N32 - Electrical/ Power Room	300	1
N41 - Men's Restroom	158	1
N42 - Women's Restroom	158	1
TOTAL:	**19,682**	**35**
Floor Gross:	21,376	

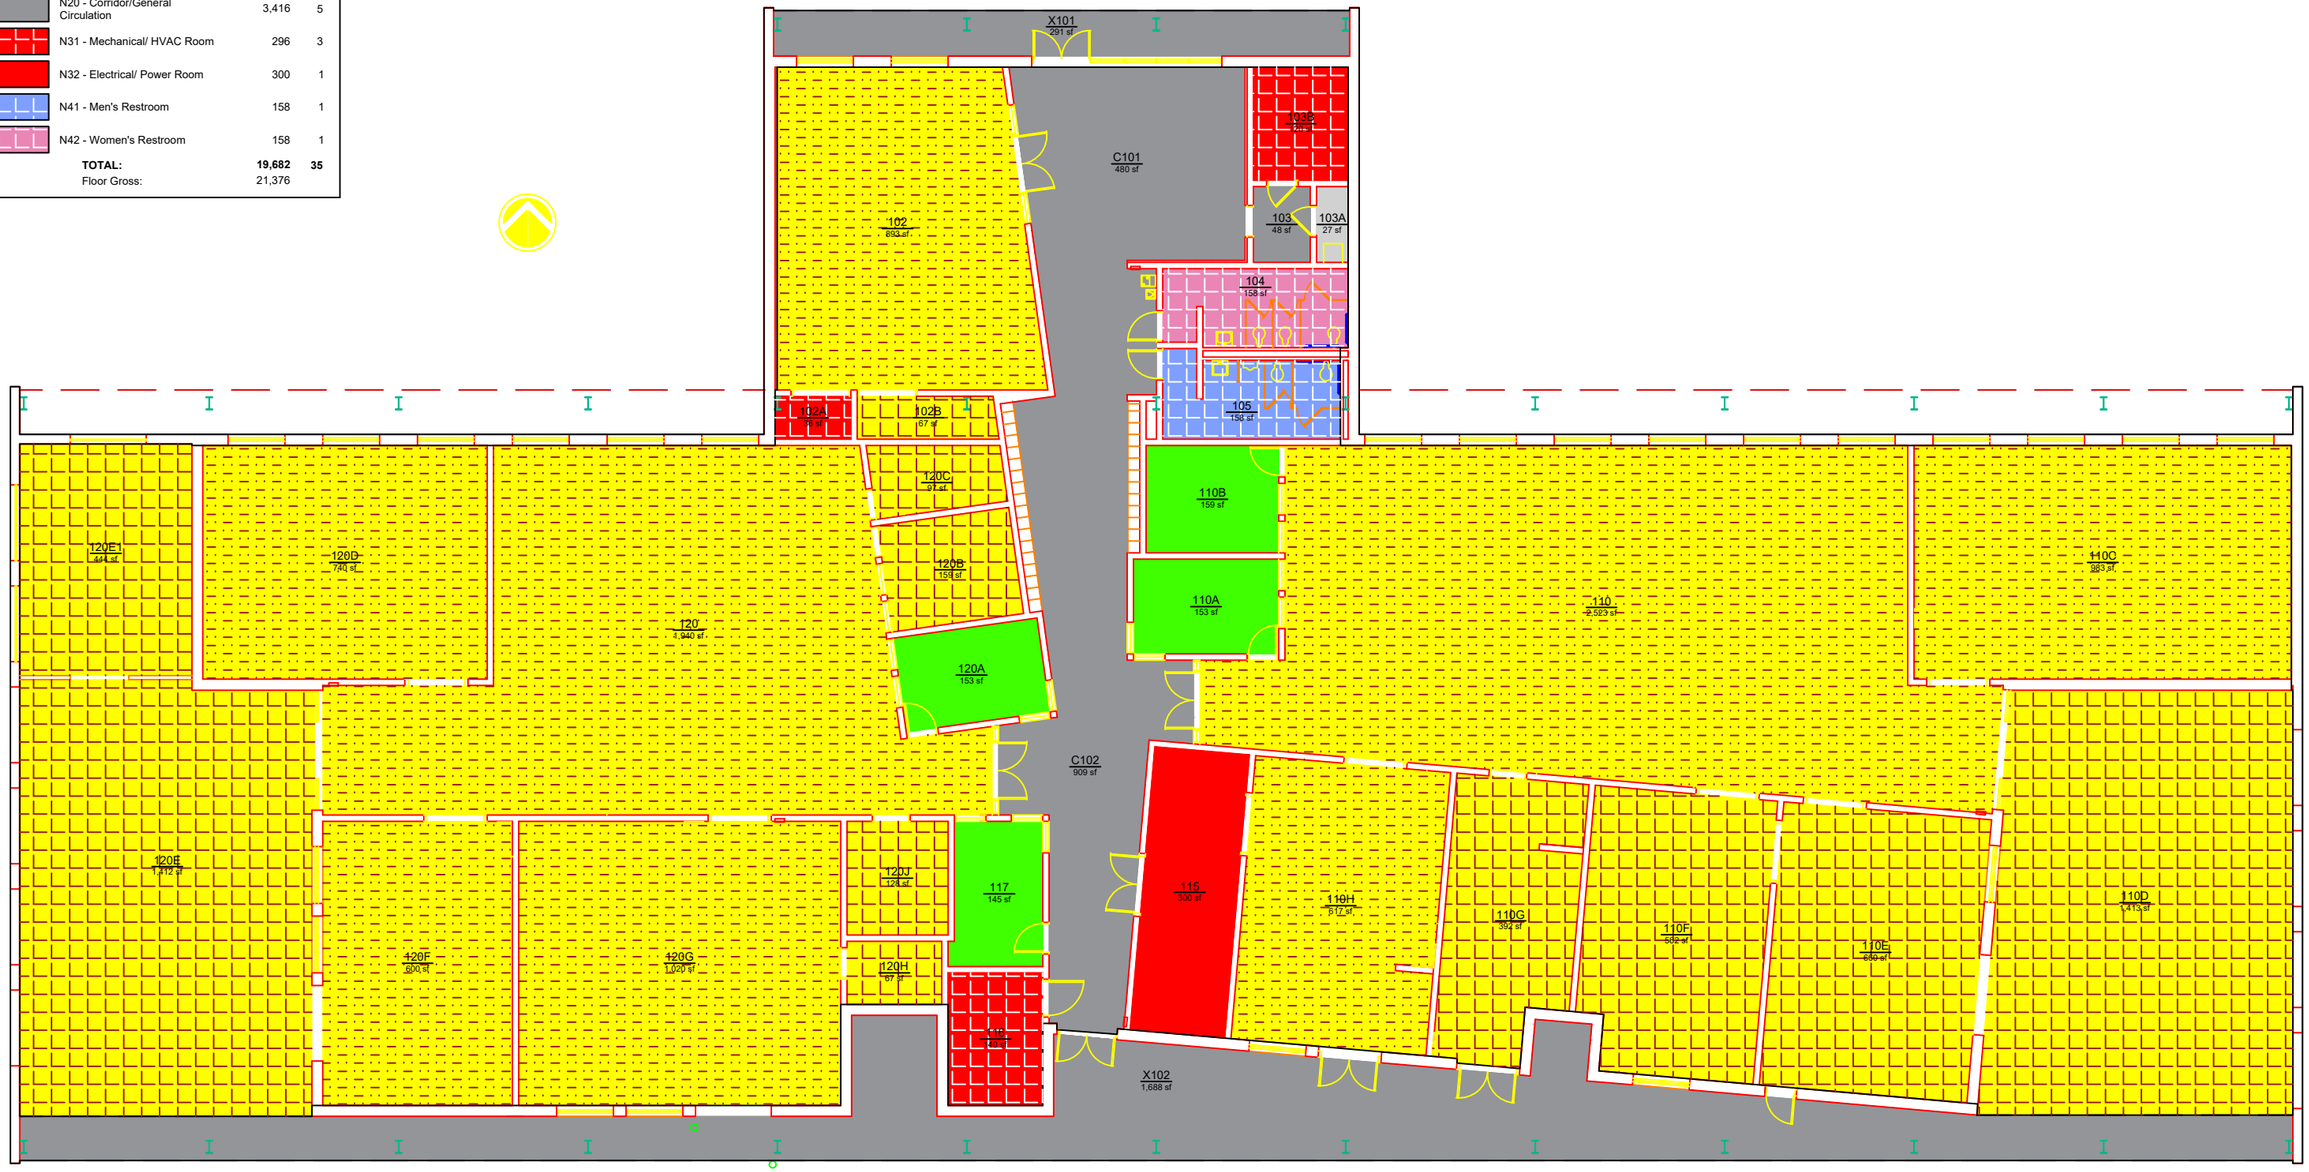

AUBURN UNIVERSITY

Campus Planning & Space Management
Facilities Management
1161 West Samford Ave, Building 1
Auburn, AL 36849

ROOM TYPE

3-D ARTS STUDIO BUILDING

LEVEL: 01

Building No.: AA_K0701
File Name: AA_K0701_01
Last Export: 09/07/2023
Report Created By: Amie Patterson
Report Date: 05/19/2025