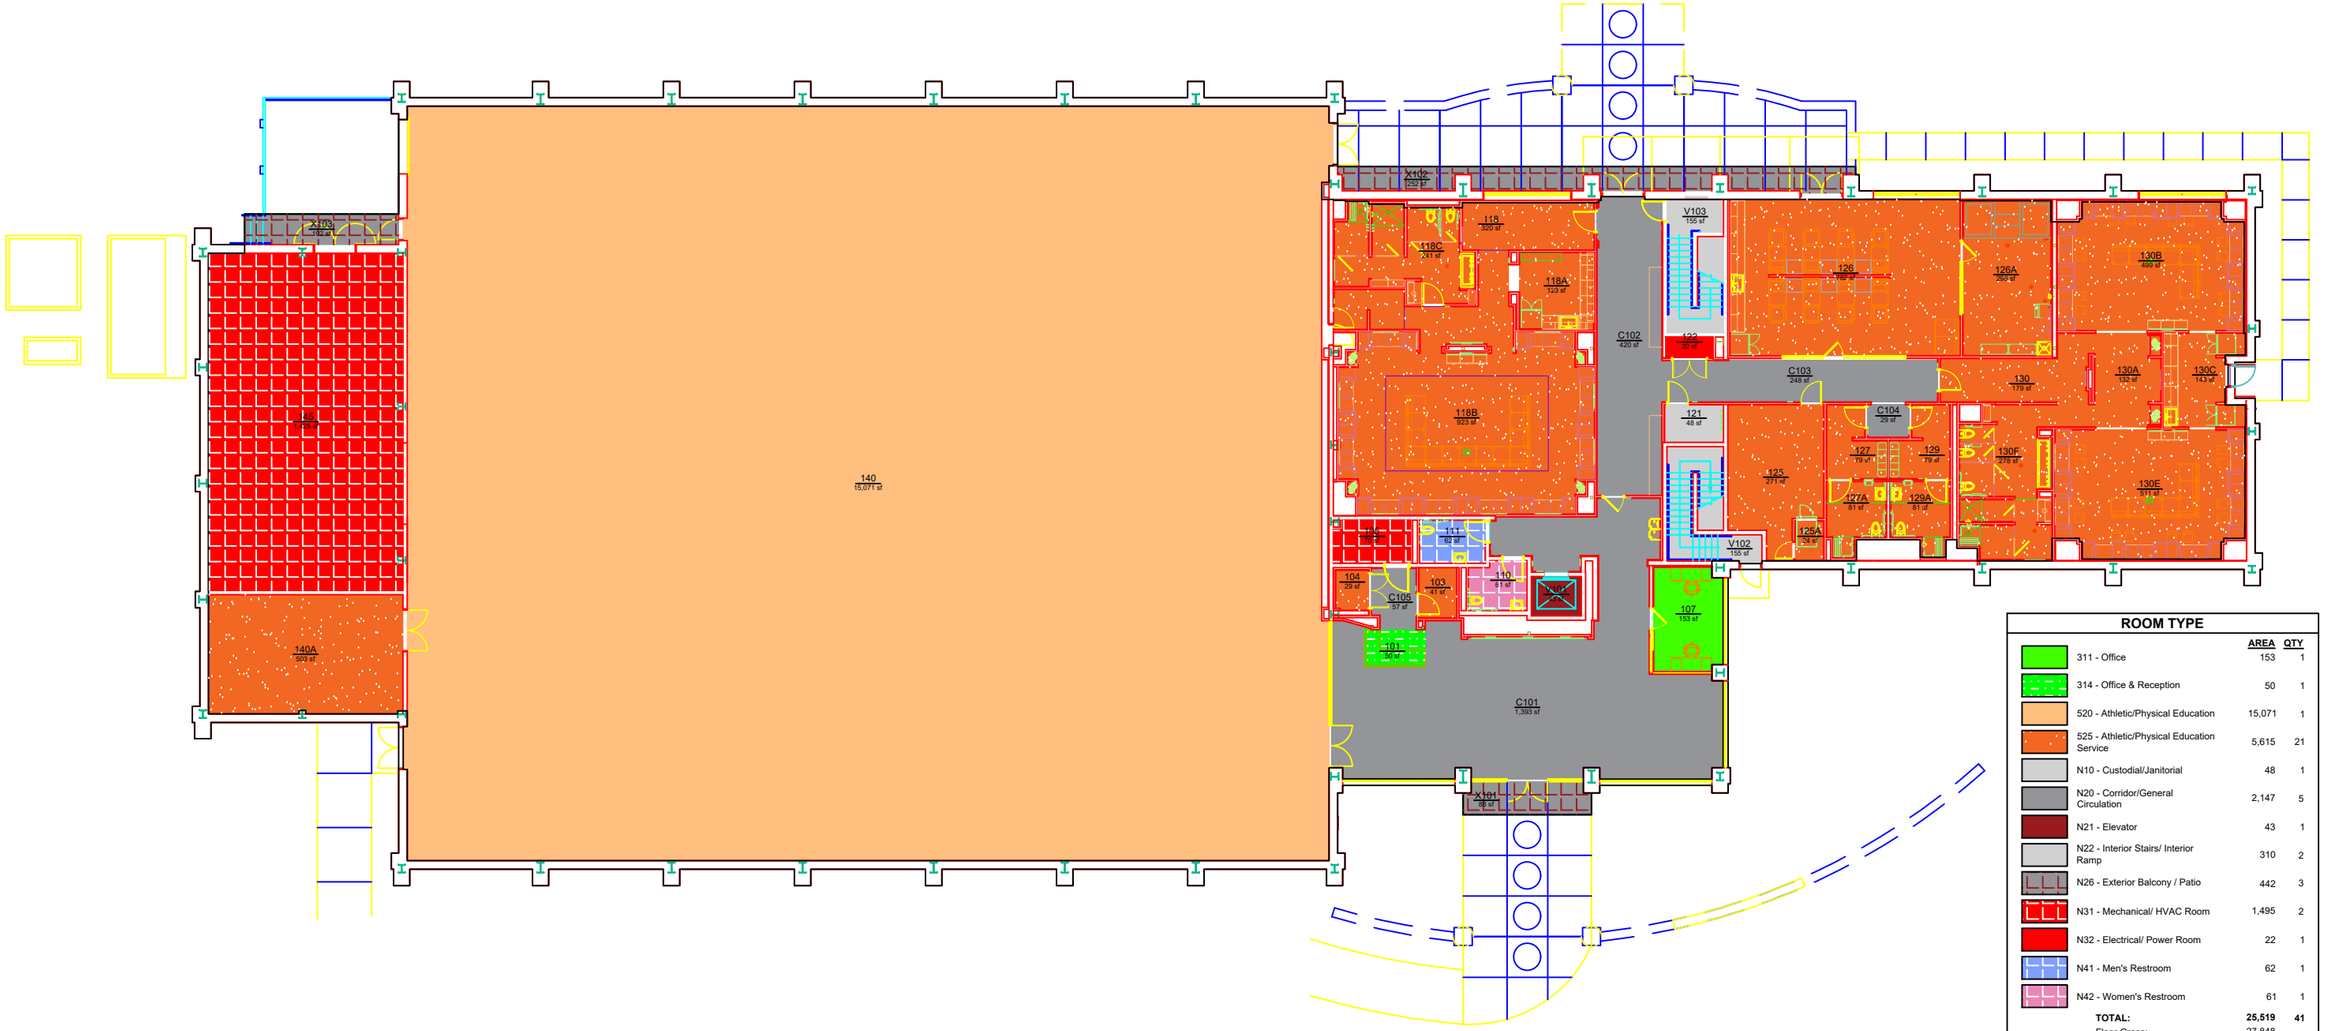

ROOM TYPE

	AREA	QTY
311 - Office	153	1
314 - Office & Reception	50	1
520 - Athletic/Physical Education	15,071	1
525 - Athletic/Physical Education Service	5,615	21
N10 - Custodial/Janitorial	48	1
N20 - Corridor/General Circulation	2,147	5
N21 - Elevator	43	1
N22 - Interior Stairs/ Interior Ramp	310	2
N26 - Exterior Balcony / Patio	442	3
N31 - Mechanical/ HVAC Room	1,495	2
N32 - Electrical/ Power Room	22	1
N41 - Men's Restroom	62	1
N42 - Women's Restroom	61	1
TOTAL:	**25,519**	**41**
Floor Gross:	27,848	

AUBURN UNIVERSITY

Office of the University Architect
Facilities Management
1161 West Samford Ave., Building 1
Auburn, AL 36849

ROOM TYPE

MCWHORTER CENTER

LEVEL: 01

Building No.: AA_P0801
File Name: AA_P0801_01
Last Export: 02/01/2024
Report Created By: Amie Patterson
Report Date: 05/20/2025