## ROOM TYPE

| | AREA | QTY |
|---|---|---|
| 311 - Office | 692 | 4 |
| 520 - Athletic/Physical Education | 40,411 | 2 |
| 525 - Athletic/Physical Education Service | 12,308 | 33 |
| N10 - Custodial/Janitorial | 46 | 1 |
| N20 - Corridor/General Circulation | 1,174 | 5 |
| N21 - Elevator | 47 | 1 |
| N22 - Interior Stairs/ Interior Ramp | 467 | 5 |
| N23 - Exterior Stairs/ Exterior Ramp | 48 | 1 |
| N26 - Exterior Balcony / Patio | 66 | 2 |
| N31 - Mechanical/ HVAC Room | 5,830 | 2 |
| **TOTAL:** | **61,089** | **56** |
| Floor Gross: | 66,651 | |

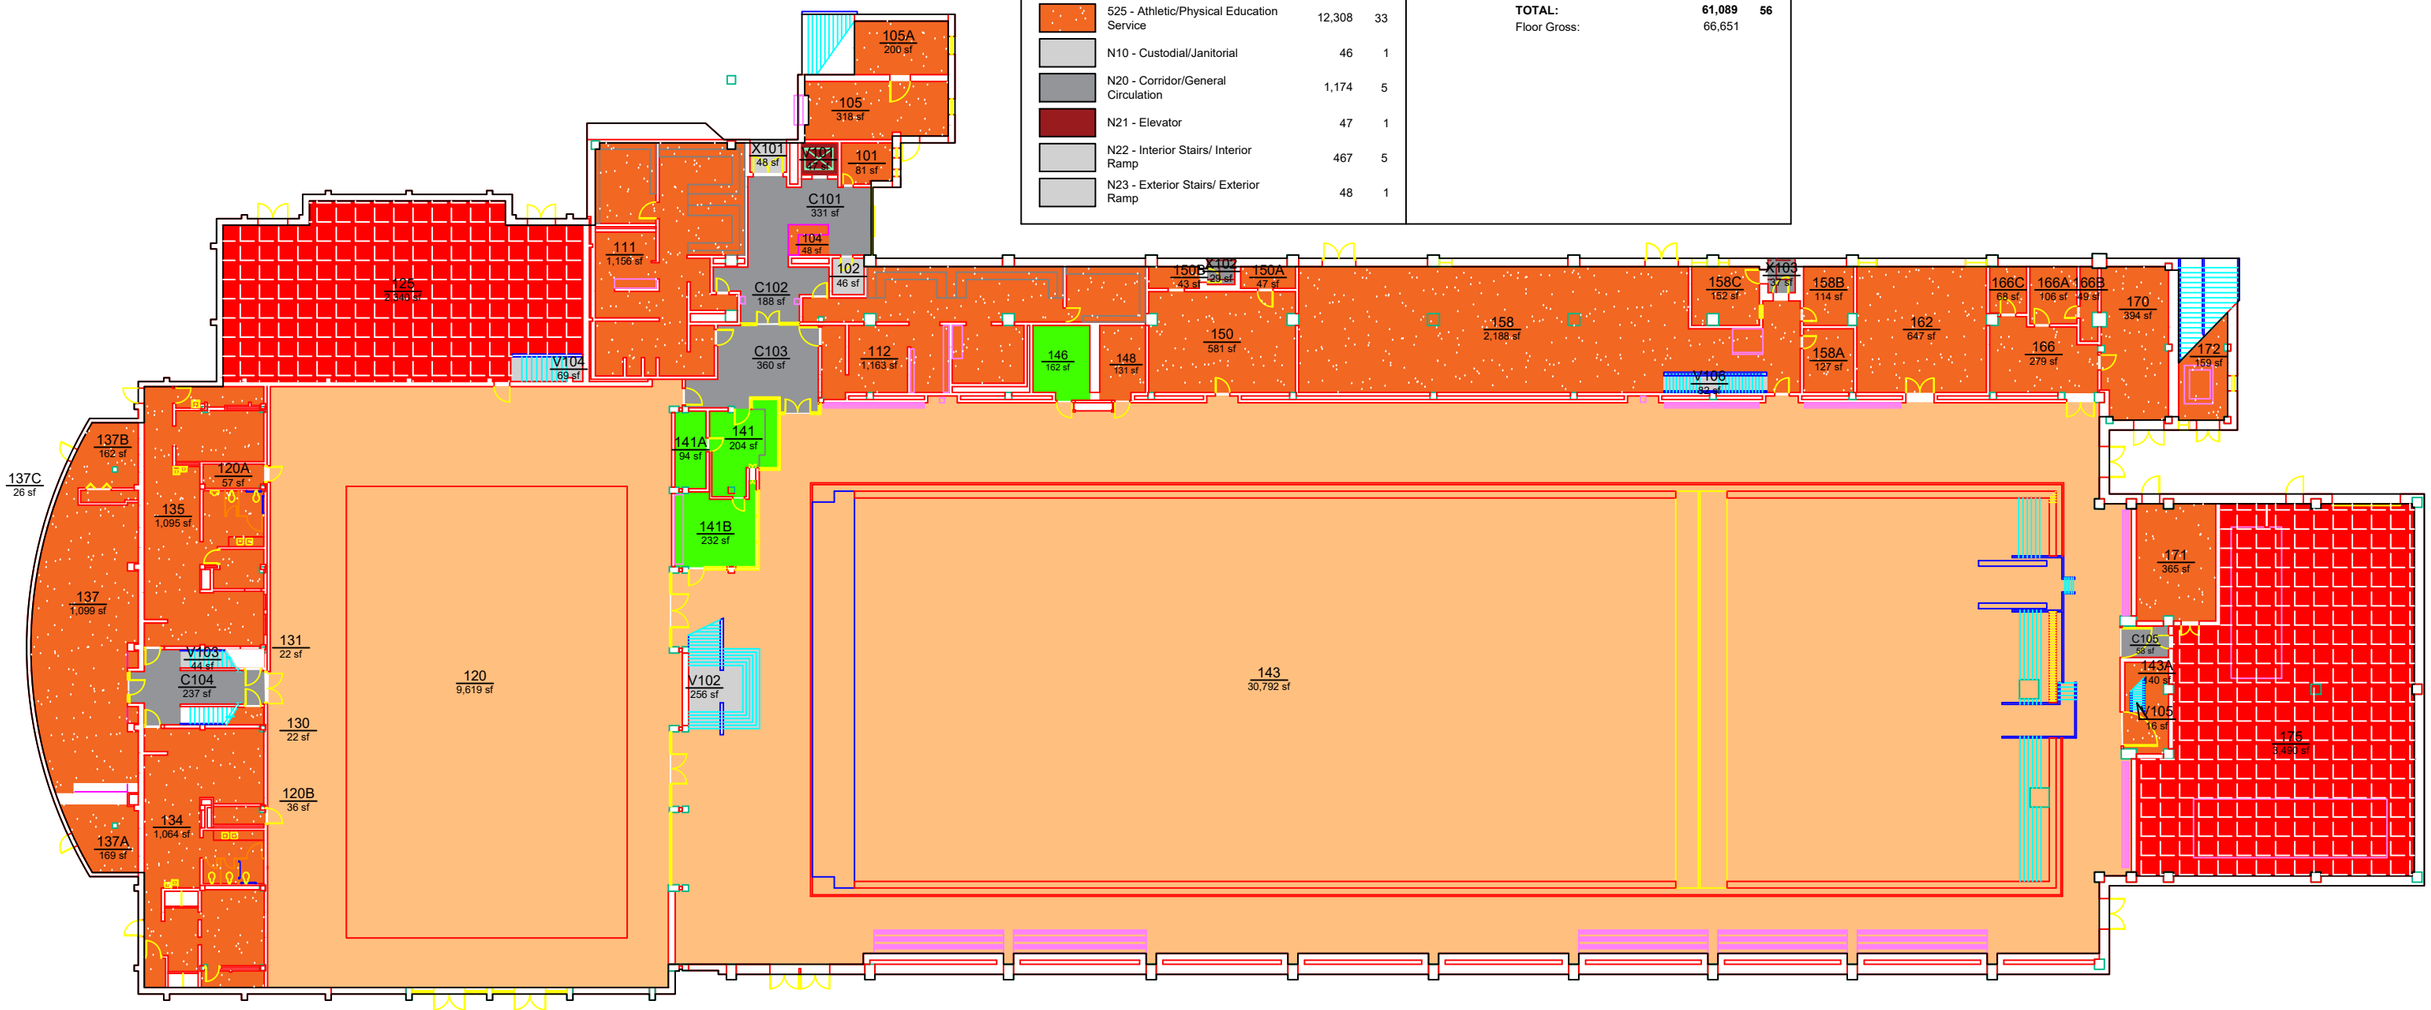


AUBURN UNIVERSITY

Campus Planning & Space Management
Facilities Management
1161 West Samford Ave, Building 1
Auburn, AL 36849

ROOM TYPE

# MARTIN AQUATICS CENTER

LEVEL: 01

**Building No.:** AA_R0602
**File Name:** AA_R0602_01
**Last Export:** 05/09/2024
**Report Created By:** Hongbiao Wang
**Report Date:** 05/19/2025