## ROOM TYPE

| | AREA | QTY |
|---|---|---|
| 311 - Office | 1,247 | 6 |
| 320 - Office Service - Closet/File/Supplies | 280 | 2 |
| 525 - Athletic/Physical Education Service | 14,764 | 20 |
| 850 - Treatment/Examination Clinic | 3,912 | 3 |
| 870 - Health Care Central Supplies | 190 | 1 |
| N10 - Custodial/Janitorial | 265 | 2 |
| N20 - Corridor/General Circulation | 3,612 | 5 |
| N21 - Elevator | 83 | 1 |
| N22 - Interior Stairs/ Interior Ramp | 100 | 1 |
| N24 - Lobby / Vestibule / Entry | 252 | 1 |
| N26 - Exterior Balcony / Patio | 982 | 2 |
| N31 - Mechanical/ HVAC Room | 1,443 | 2 |
| N32 - Electrical/ Power Room | 422 | 3 |
| **TOTAL:** | **27,552** | **49** |
| Floor Gross: | 30,476 | |

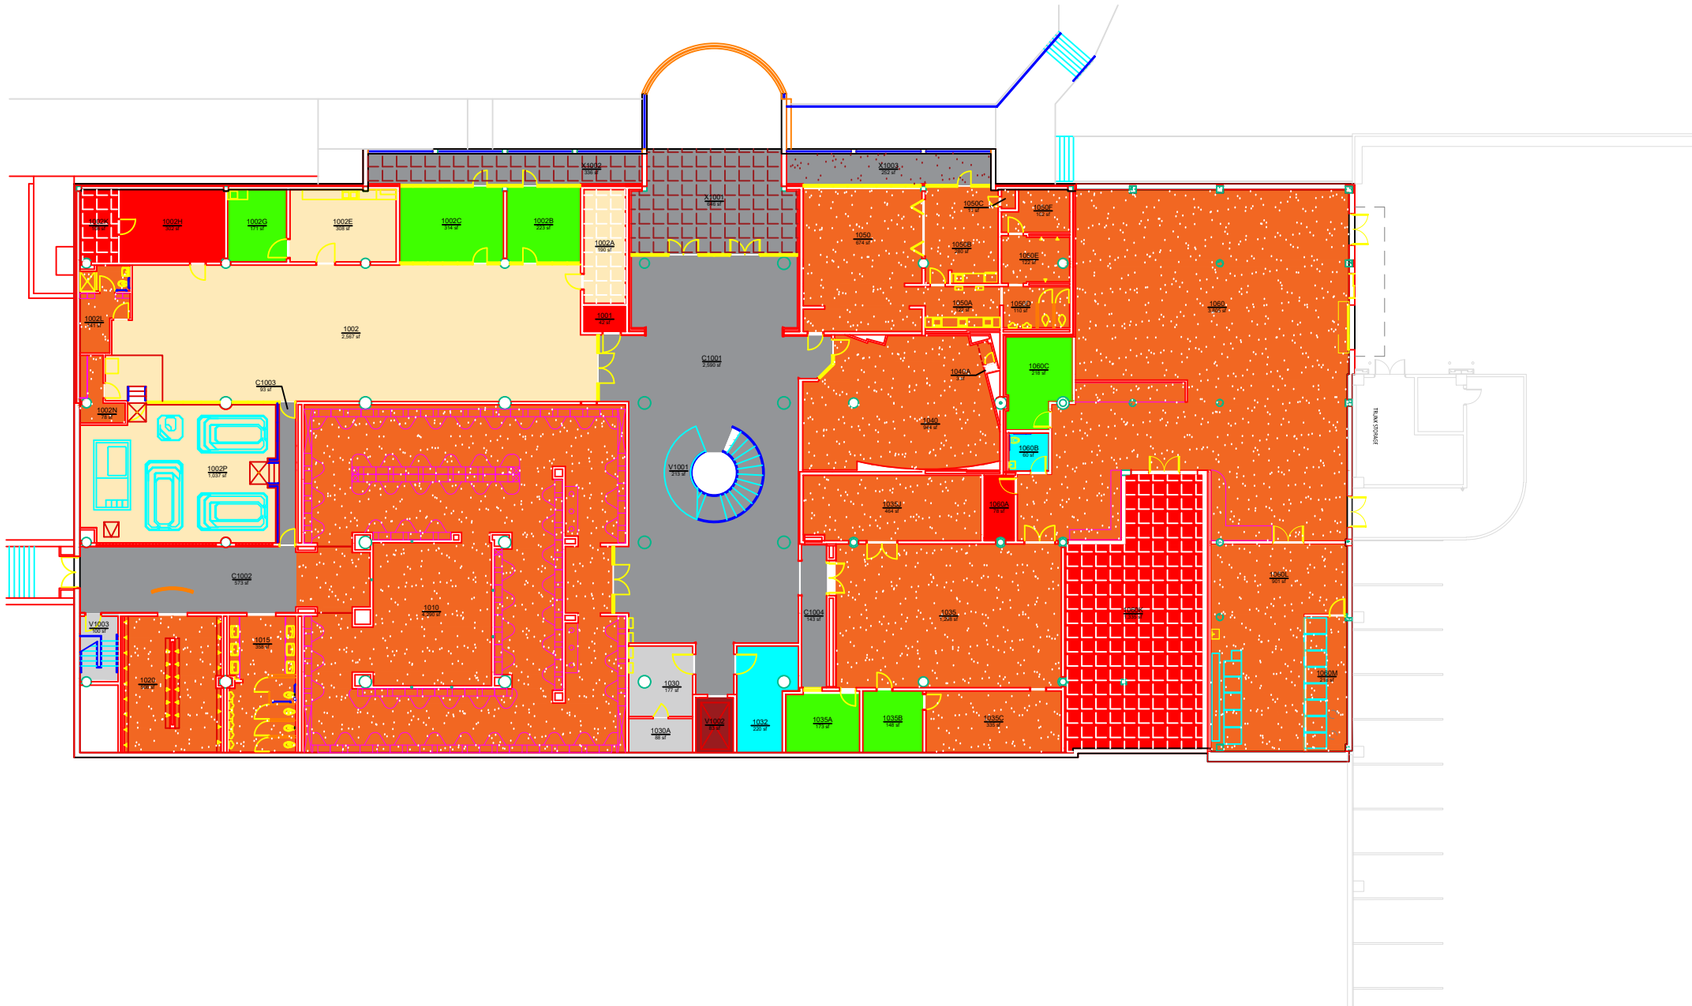


AUBURN UNIVERSITY

Campus Planning & Space Management
Facilities Management
1161 West Samford Ave, Building 1
Auburn, AL 36849


ROOM TYPE

# ATHLETICS COMPLEX

LEVEL: 01

**Building No.:** AA_S0801
**File Name:** AA_S0801_01
**Last Export:** 06/15/2023
**Report Created By:** Hongbiao Wang
**Report Date:** 05/19/2025