ROOM TYPE

	AREA	QTY
250 - Research/Nonclass Laboratory	2,462	11
255 - Research/Nonclass Lab Service	492	5
311 - Office	488	3
313 - Office - Shared	328	1
314 - Office & Reception	128	1
321 - Office Service - Copier/Printer/Workspace	129	1
322 - Office Service - Breakroom/Kitchenette	147	1
350 - Conference Room	606	2
570 - Animal Quarters	422	4
N10 - Custodial/Janitorial	73	1
N20 - Corridor/General Circulation	2,813	14
N21 - Elevator	86	1
N22 - Interior Stairs/ Interior Ramp	438	2
N26 - Exterior Balcony / Patio	134	1
N31 - Mechanical/ HVAC Room	2,125	4
N32 - Electrical/ Power Room	388	3
N33 - Telecomm Equipment Closet	121	1
N41 - Men's Restroom	131	1
N42 - Women's Restroom	131	1
TOTAL:	**11,642**	**58**
Floor Gross:	13,449	

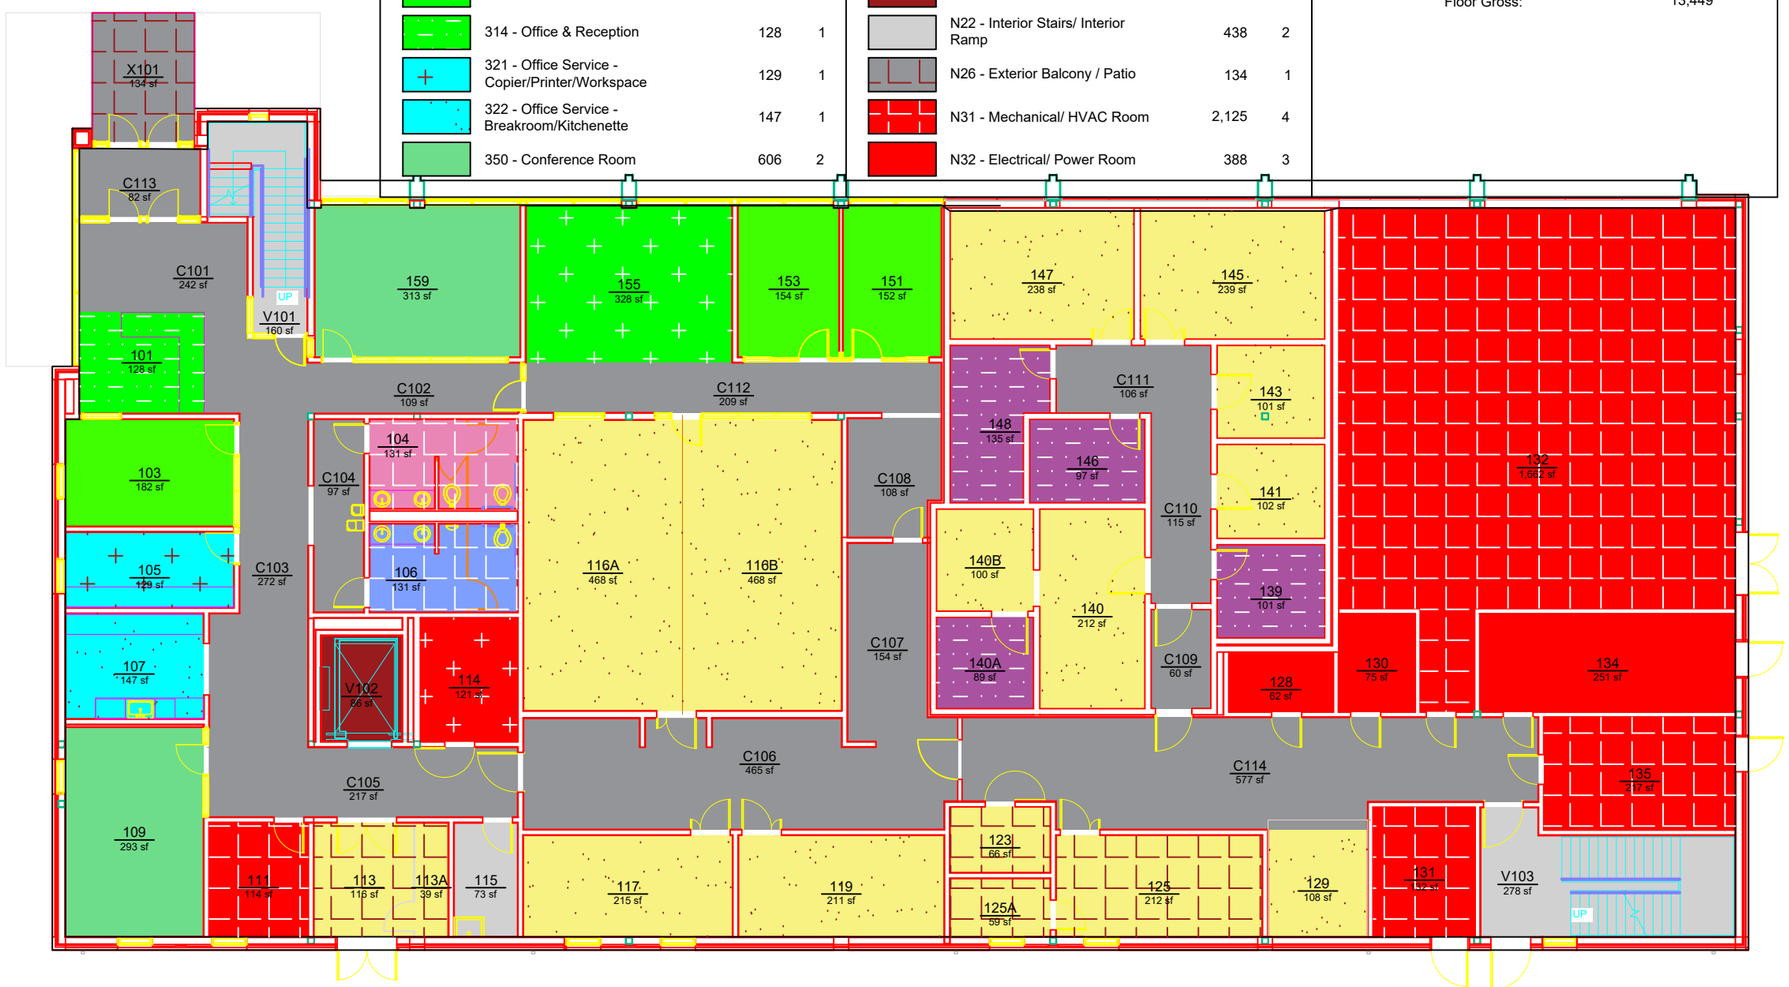

AUBURN UNIVERSITY

Campus Planning & Space Management
Facilities Management
1161 West Samford Ave, Building 1
Auburn, AL 36849

ROOM TYPE

PHARMACEUTICAL RESEARCH BUILDING

LEVEL: 01

Building No.: AA_S1301
File Name: AA_S1301_01
Last Export: 05/30/2023
Report Created By: Hongbiao Wang
Report Date: 05/19/2025