ROOM TYPE

	AREA	QTY
250 - Research/Nonclass Laboratory	248	2
255 - Research/Nonclass Lab Service	47	1
311 - Office	335	3
313 - Office - Shared	158	1
350 - Conference Room	400	1
550 - Demonstration	1,979	3
555 - Demonstration Service	821	8
N10 - Custodial/Janitorial	28	1
N20 - Corridor/General Circulation	783	4
N26 - Exterior Balcony / Patio	430	1
N31 - Mechanical/ HVAC Room	217	1
N33 - Telecomm Equipment Closet	64	1
N40 - Unisex Restroom	96	2
TOTAL:	**5,606**	**29**
Floor Gross:	6,283	

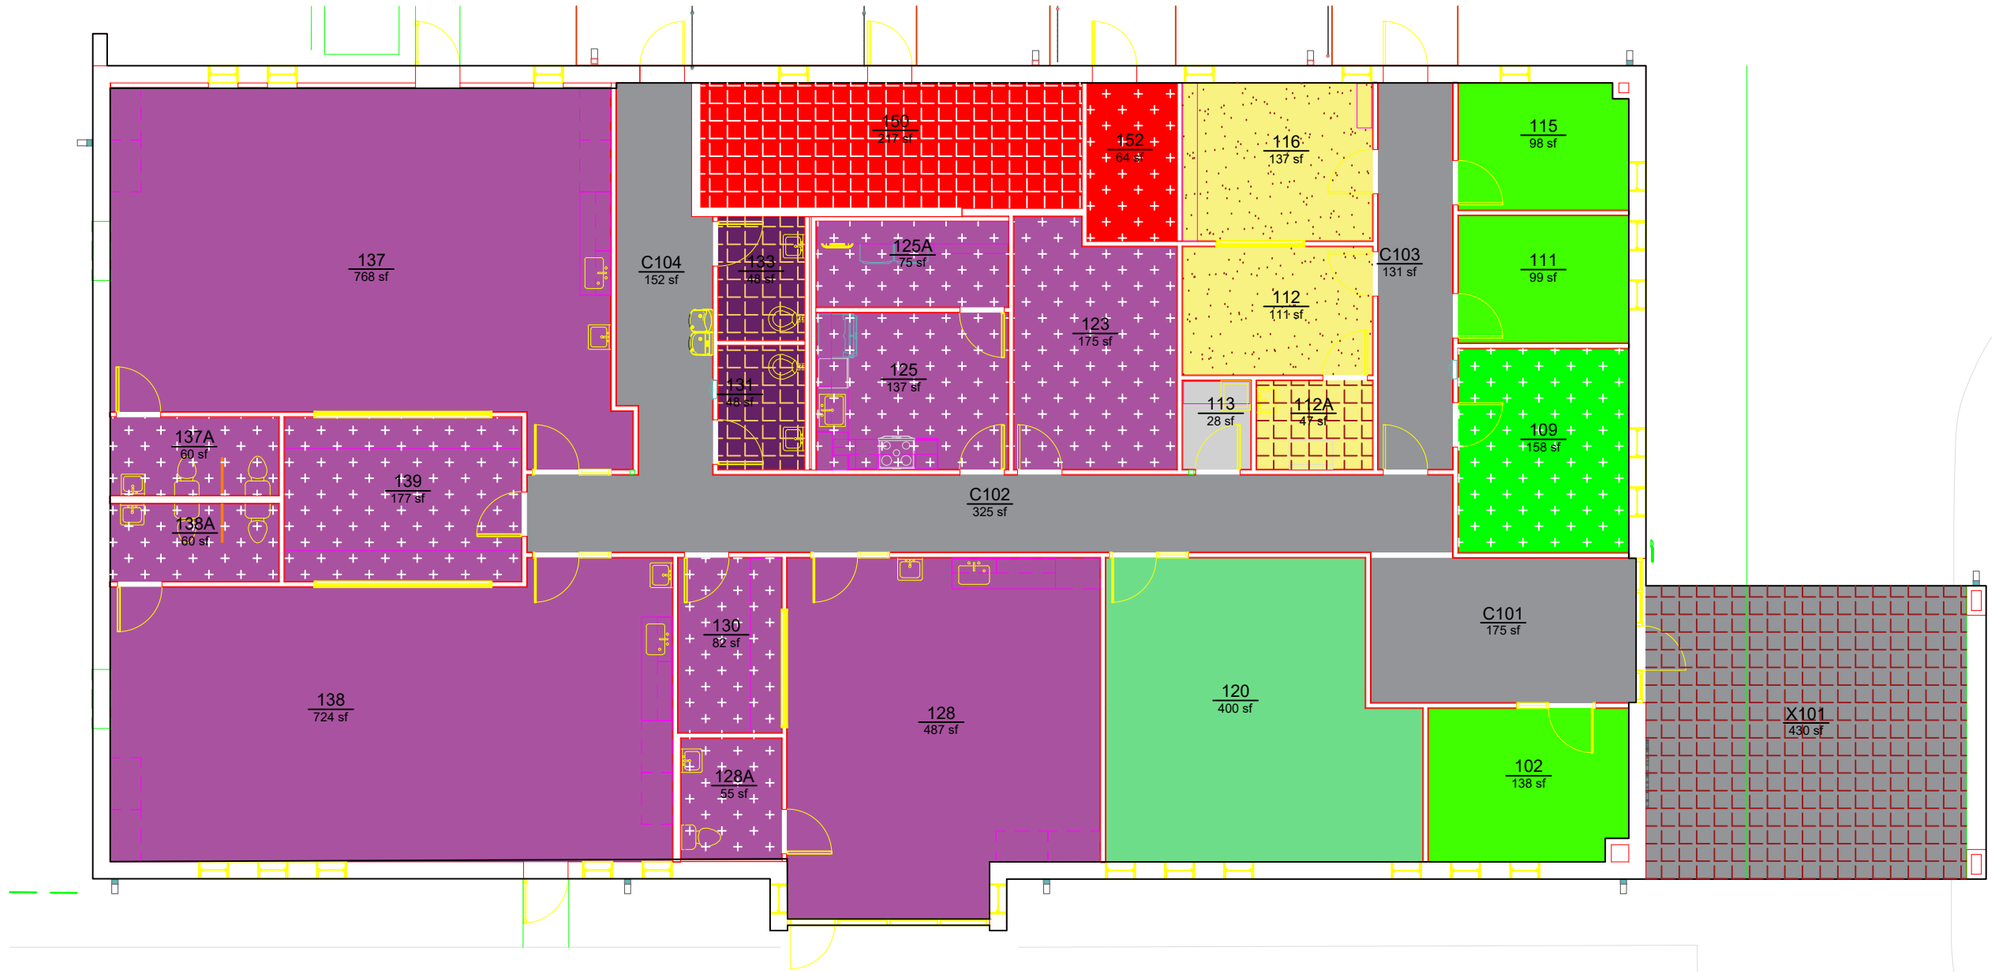

AUBURN UNIVERSITY

Campus Planning & Space Management
Facilities Management
1161 West Samford Ave, Building 1
Auburn, AL 36849

ROOM TYPE

DAWSON BUILDING

LEVEL: 01

Building No.: AA_T0401
File Name: AA_T0401_01
Last Export: 09/15/2023
Report Created By: Hongbiao Wang
Report Date: 05/20/2025