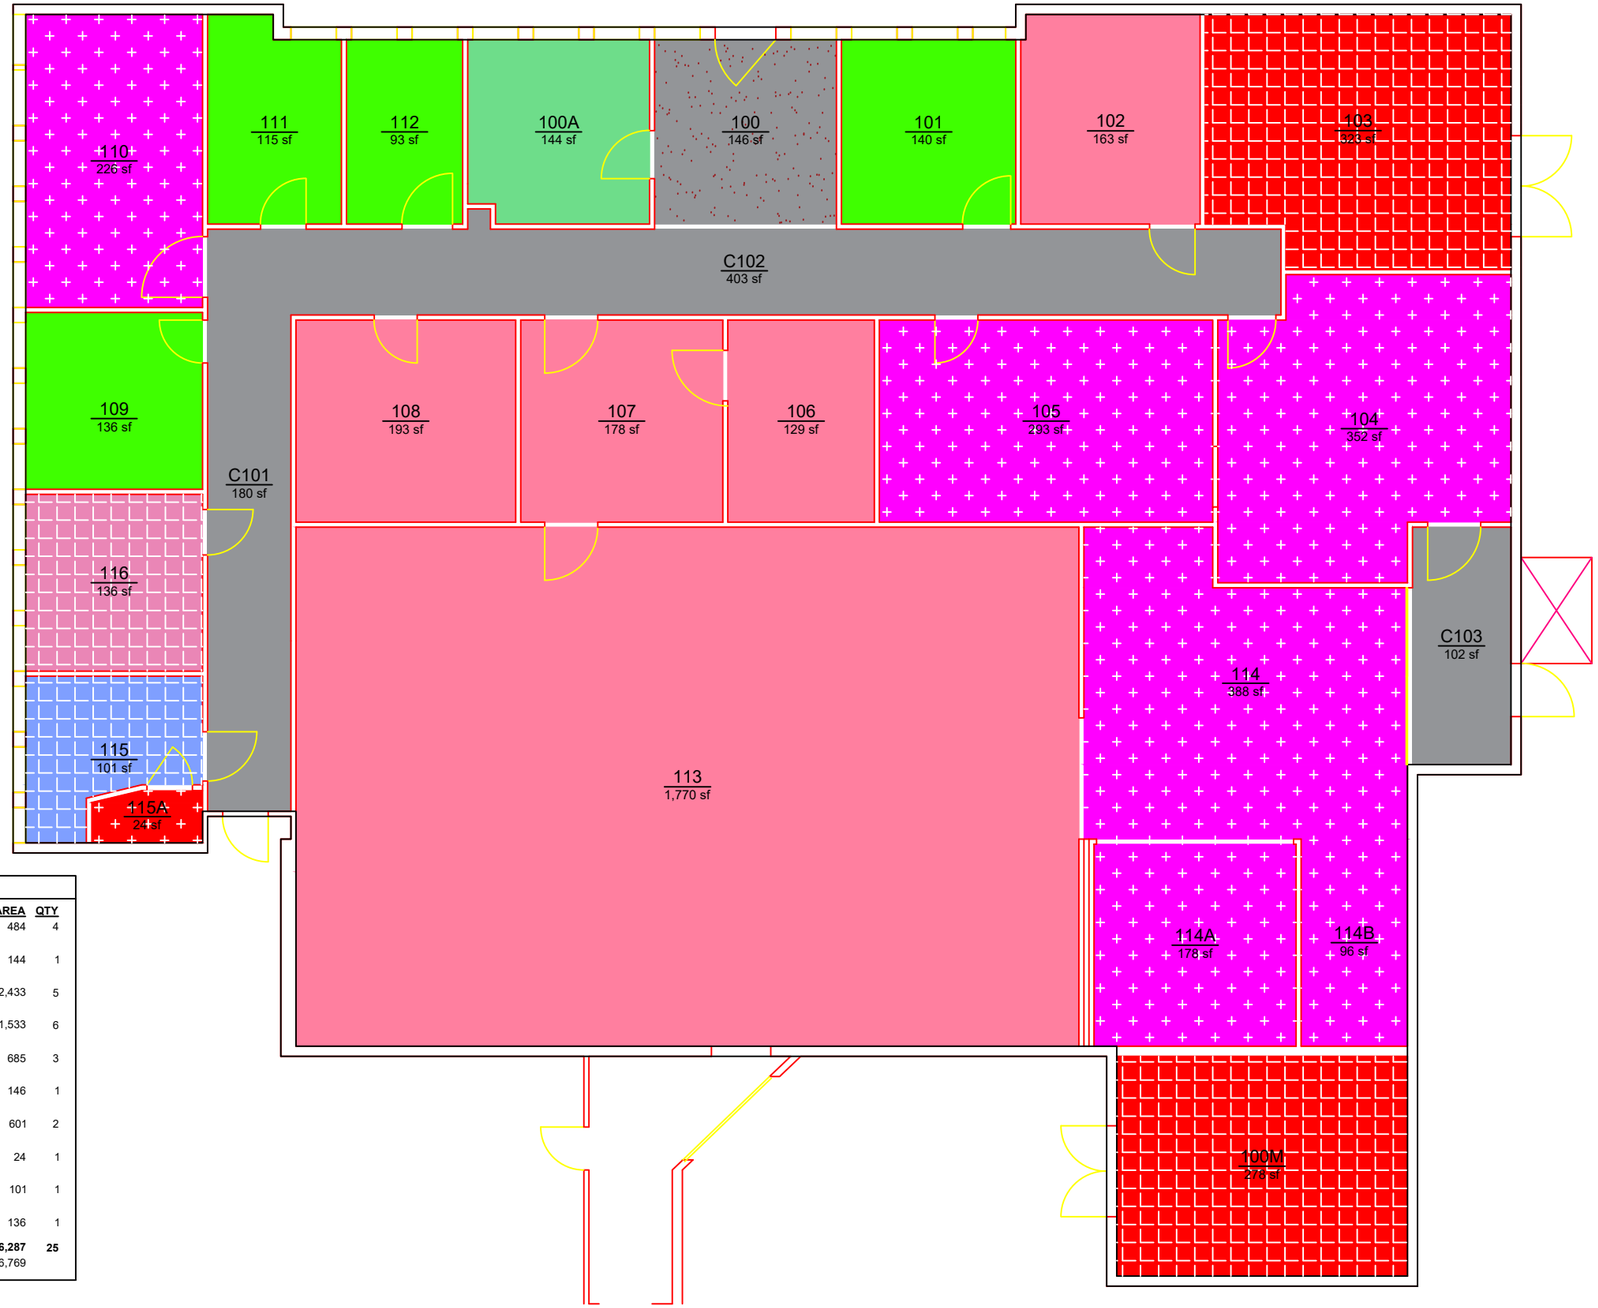

ROOM TYPE

	AREA	QTY
311 - Office	484	4
350 - Conference Room	144	1
530 - Media Production	2,433	5
535 - Media Production Service	1,533	6
N20 - Corridor/General Circulation	685	3
N24 - Lobby / Vestibule / Entry	146	1
N31 - Mechanical/ HVAC Room	601	2
N33 - Telecomm Equipment Closet	24	1
N41 - Men's Restroom	101	1
N42 - Women's Restroom	136	1
TOTAL:	**6,287**	**25**
Floor Gross:	6,769	

AUBURN UNIVERSITY

Campus Planning & Space Management
Facilities Management
1161 West Samford Ave, Building 1
Auburn, AL 36849

ROOM TYPE

TELEVISION STUDIO BUILDING

LEVEL: 01

Building No.: AA_T0902
File Name: AA_T0902_01
Last Export: 05/31/2023
Report Created By: Hongbiao Wang
Report Date: 05/20/2025