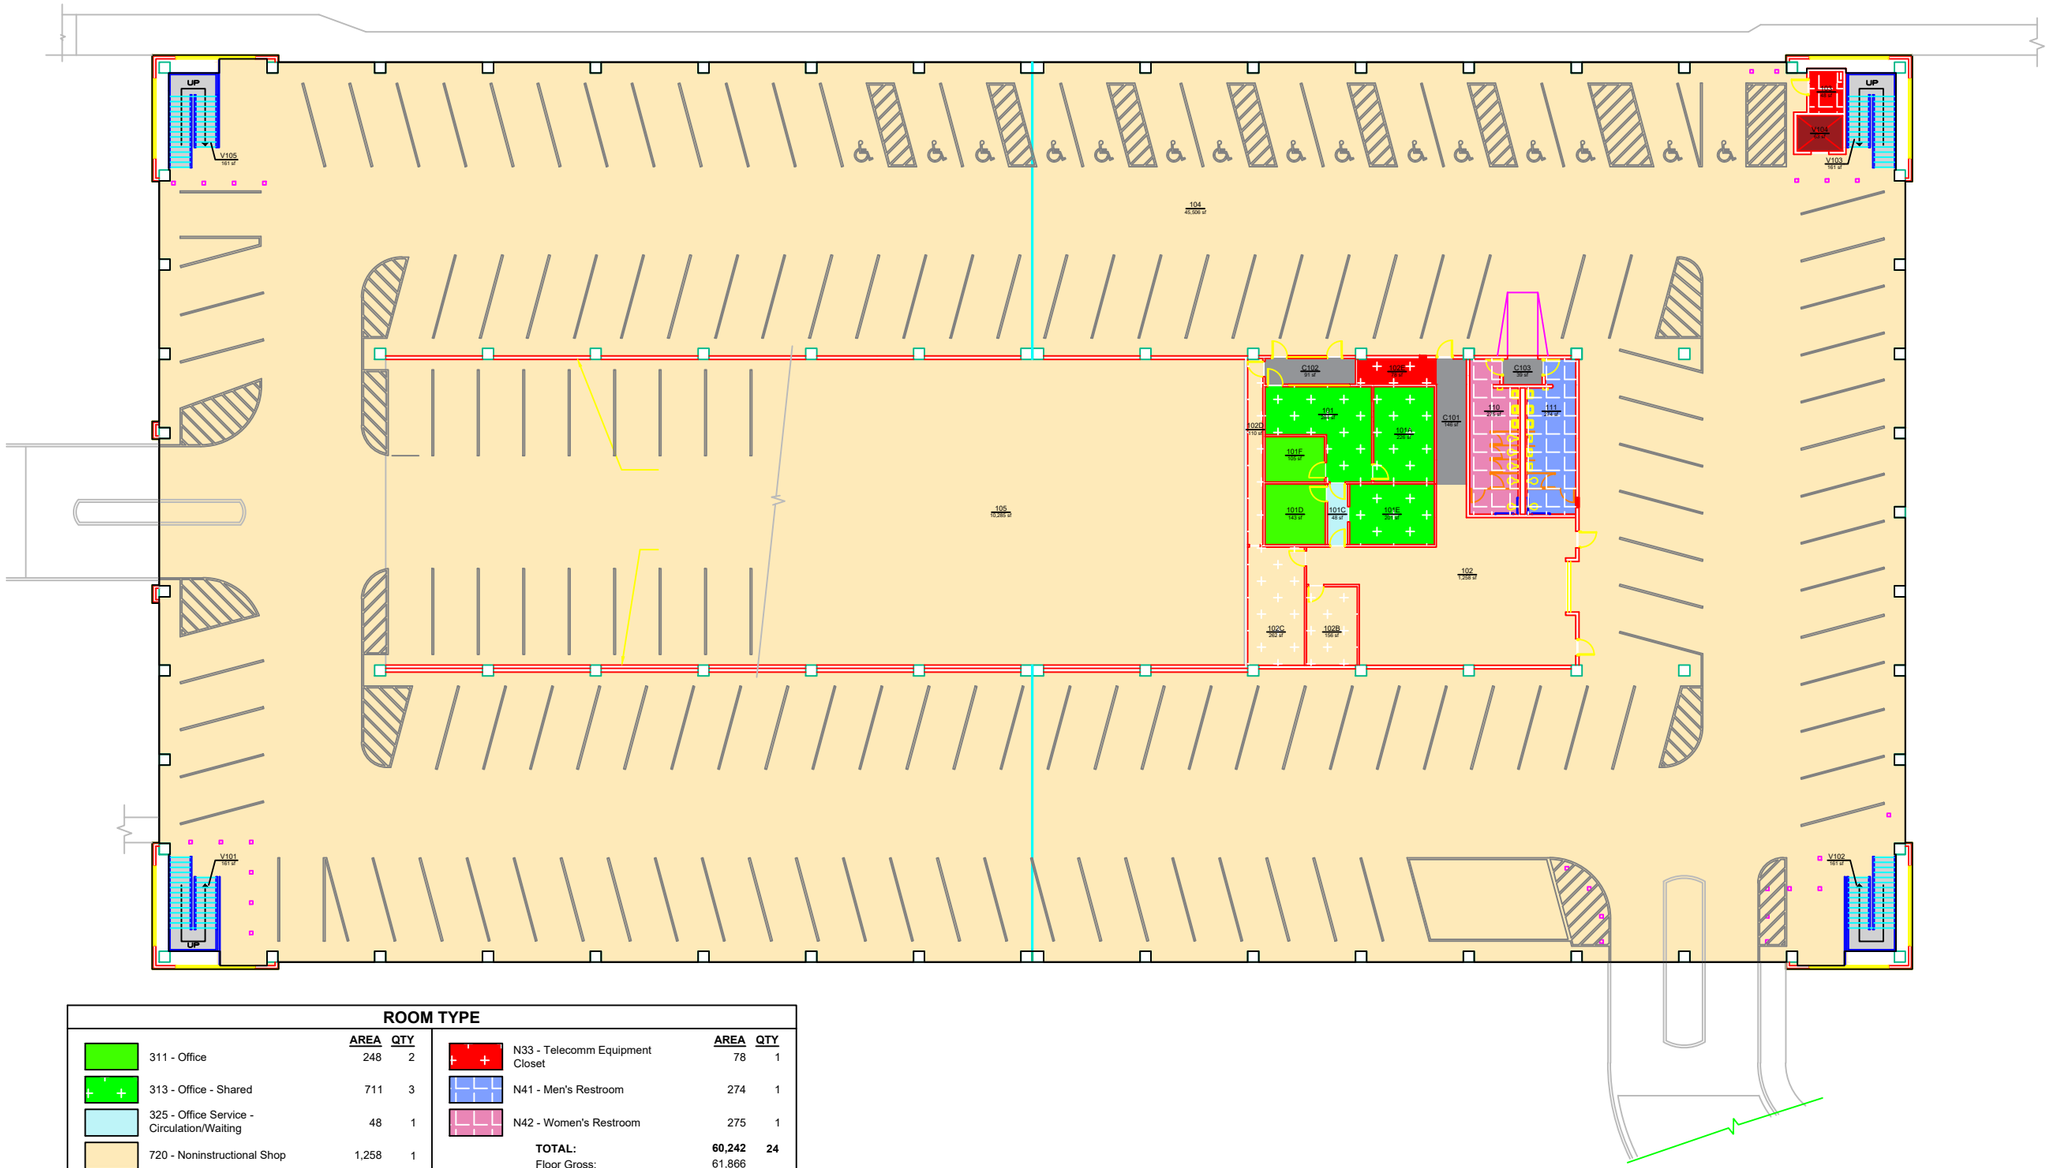

ROOM TYPE

	AREA	QTY
311 - Office	248	2
313 - Office - Shared	711	3
325 - Office Service - Circulation/Waiting	48	1
720 - Noninstructional Shop	1,258	1
725 - Noninstructional Shop Service	528	3
740 - Vehicle Storage	55,791	2
N20 - Corridor/General Circulation	276	3
N21 - Elevator	63	1
N22 - Interior Stairs/ Interior Ramp	644	4
N31 - Mechanical/ HVAC Room	48	1
N33 - Telecomm Equipment Closet	78	1
N41 - Men's Restroom	274	1
N42 - Women's Restroom	275	1
TOTAL:	**60,242**	**24**
Floor Gross:	61,866	

AUBURN UNIVERSITY

Campus Planning & Space Management
Facilities Management
1161 West Samford Ave, Building 1
Auburn, AL 36849

ROOM TYPE

PARKING DECK - CAMPUS GREEN

LEVEL: 01

Building No.: AA_U0603
File Name: AA_U0603_01
Last Export: 10/19/2024
Report Created By: Hongbiao Wang
Report Date: 05/20/2025