ROOM TYPE

	AREA	QTY
250 - Research/Nonclass Laboratory	7,715	10
311 - Office	881	6
313 - Office - Shared	787	4
N10 - Custodial/Janitorial	29	1
N20 - Corridor/General Circulation	3,062	5
N21 - Elevator	83	1
N22 - Interior Stairs/ Interior Ramp	663	2
N32 - Electrical/ Power Room	118	1
N33 - Telecomm Equipment Closet	107	1
N41 - Men's Restroom	150	1
N42 - Women's Restroom	168	1
TOTAL:	**13,763**	**33**
Floor Gross:	16,053	

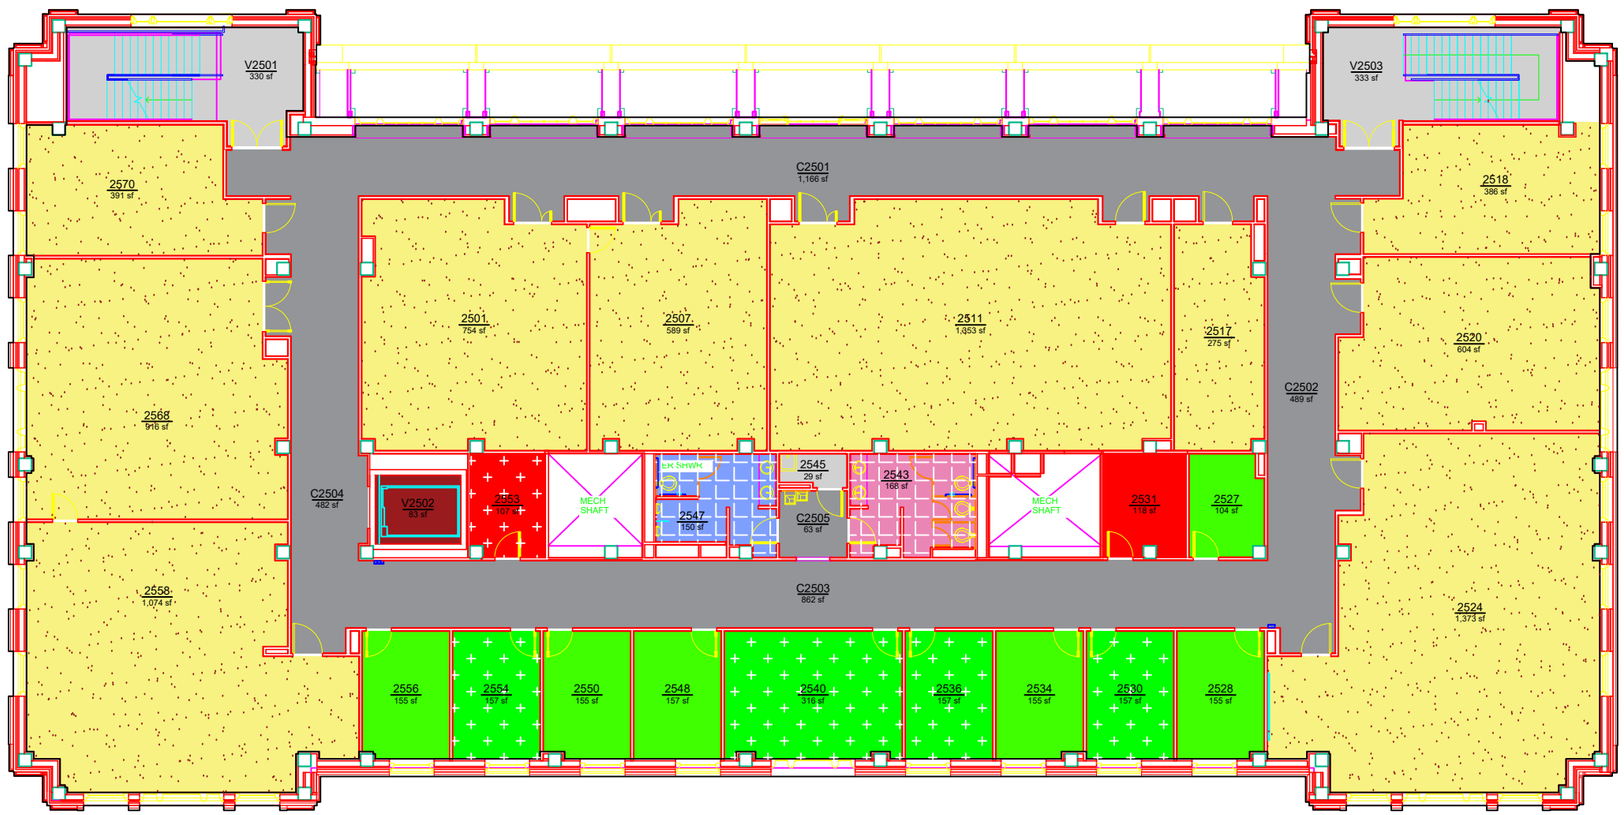

AUBURN UNIVERSITY

Campus Planning & Space Management
Facilities Management
1161 West Samford Ave, Building 1
Auburn, AL 36849

ROOM TYPE

WOLTOSZ ENGINEERING RESEARCH LABORATORY

LEVEL: 02

Building No.: AA_V0305
File Name: AA_V0305_02
Last Export: 06/04/2023
Report Created By: Ellen Doyle
Report Date: 05/12/2025