ROOM TYPE

	AREA	QTY
630 - Food Facility	6,945	8
635 - Food Facility Service	2,667	10
N10 - Custodial/Janitorial	92	1
N20 - Corridor/General Circulation	1,985	5
N21 - Elevator	83	1
N22 - Interior Stairs/ Interior Ramp	1,023	4
N32 - Electrical/ Power Room	117	1
N41 - Men's Restroom	239	1
N42 - Women's Restroom	240	1
TOTAL:	**13,391**	**32**
Floor Gross:	15,302	

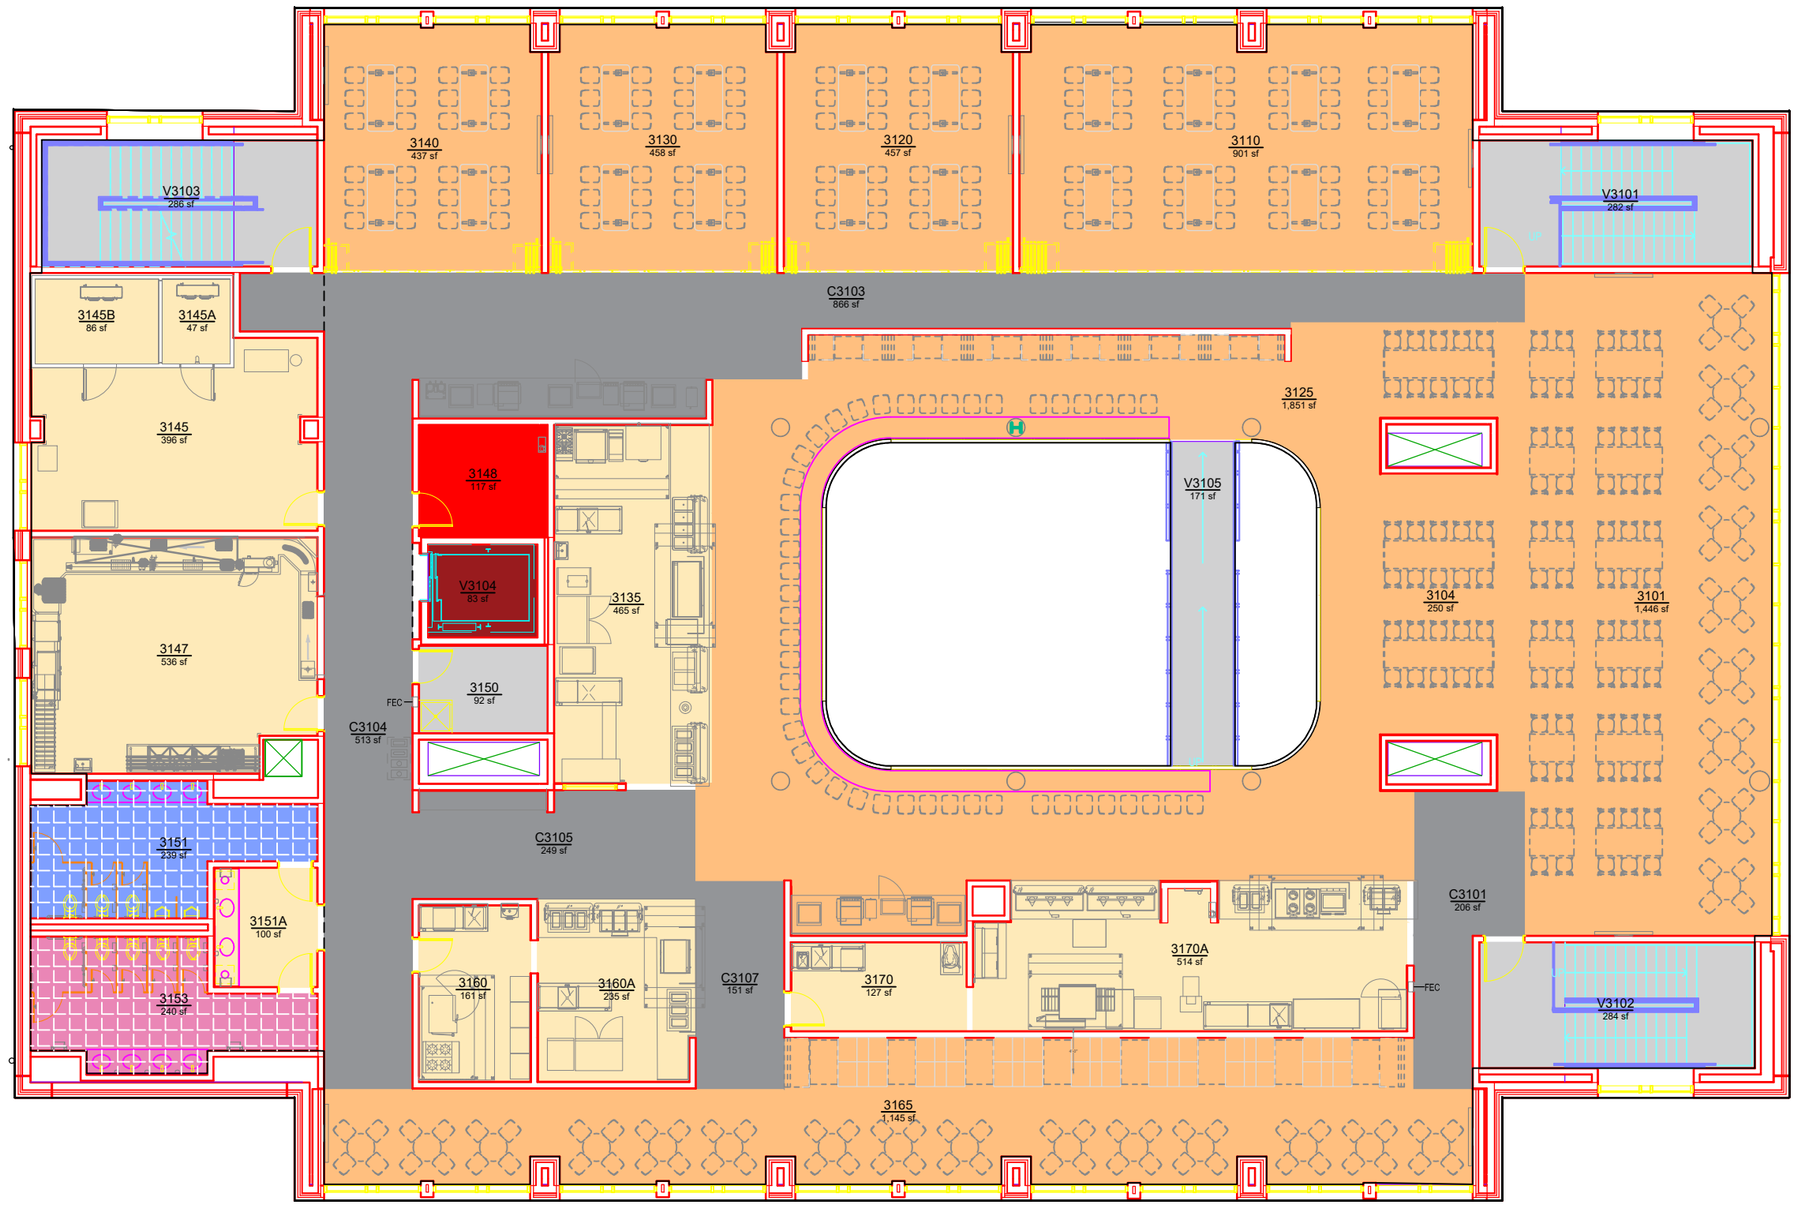

AUBURN UNIVERSITY

Campus Planning & Space Management
Facilities Management
1161 West Samford Ave, Building 1
Auburn, AL 36849

ROOM TYPE

CENTRAL DINING COMMONS

LEVEL: 03

Building No.: AA_V0604
File Name: AA_V0604_03
Last Export: 06/04/2023
Report Created By: Amie Patterson
Report Date: 06/17/2025