ROOM TYPE

	AREA	QTY
N20 - Corridor/General Circulation	3,980	7
N21 - Elevator	160	2
N22 - Interior Stairs/ Interior Ramp	1,127	4
N31 - Mechanical/ HVAC Room	26,229	4
N32 - Electrical/ Power Room	341	2
N33 - Telecomm Equipment Closet	80	1
TOTAL:	**31,917**	**20**
Floor Gross:	43,607	

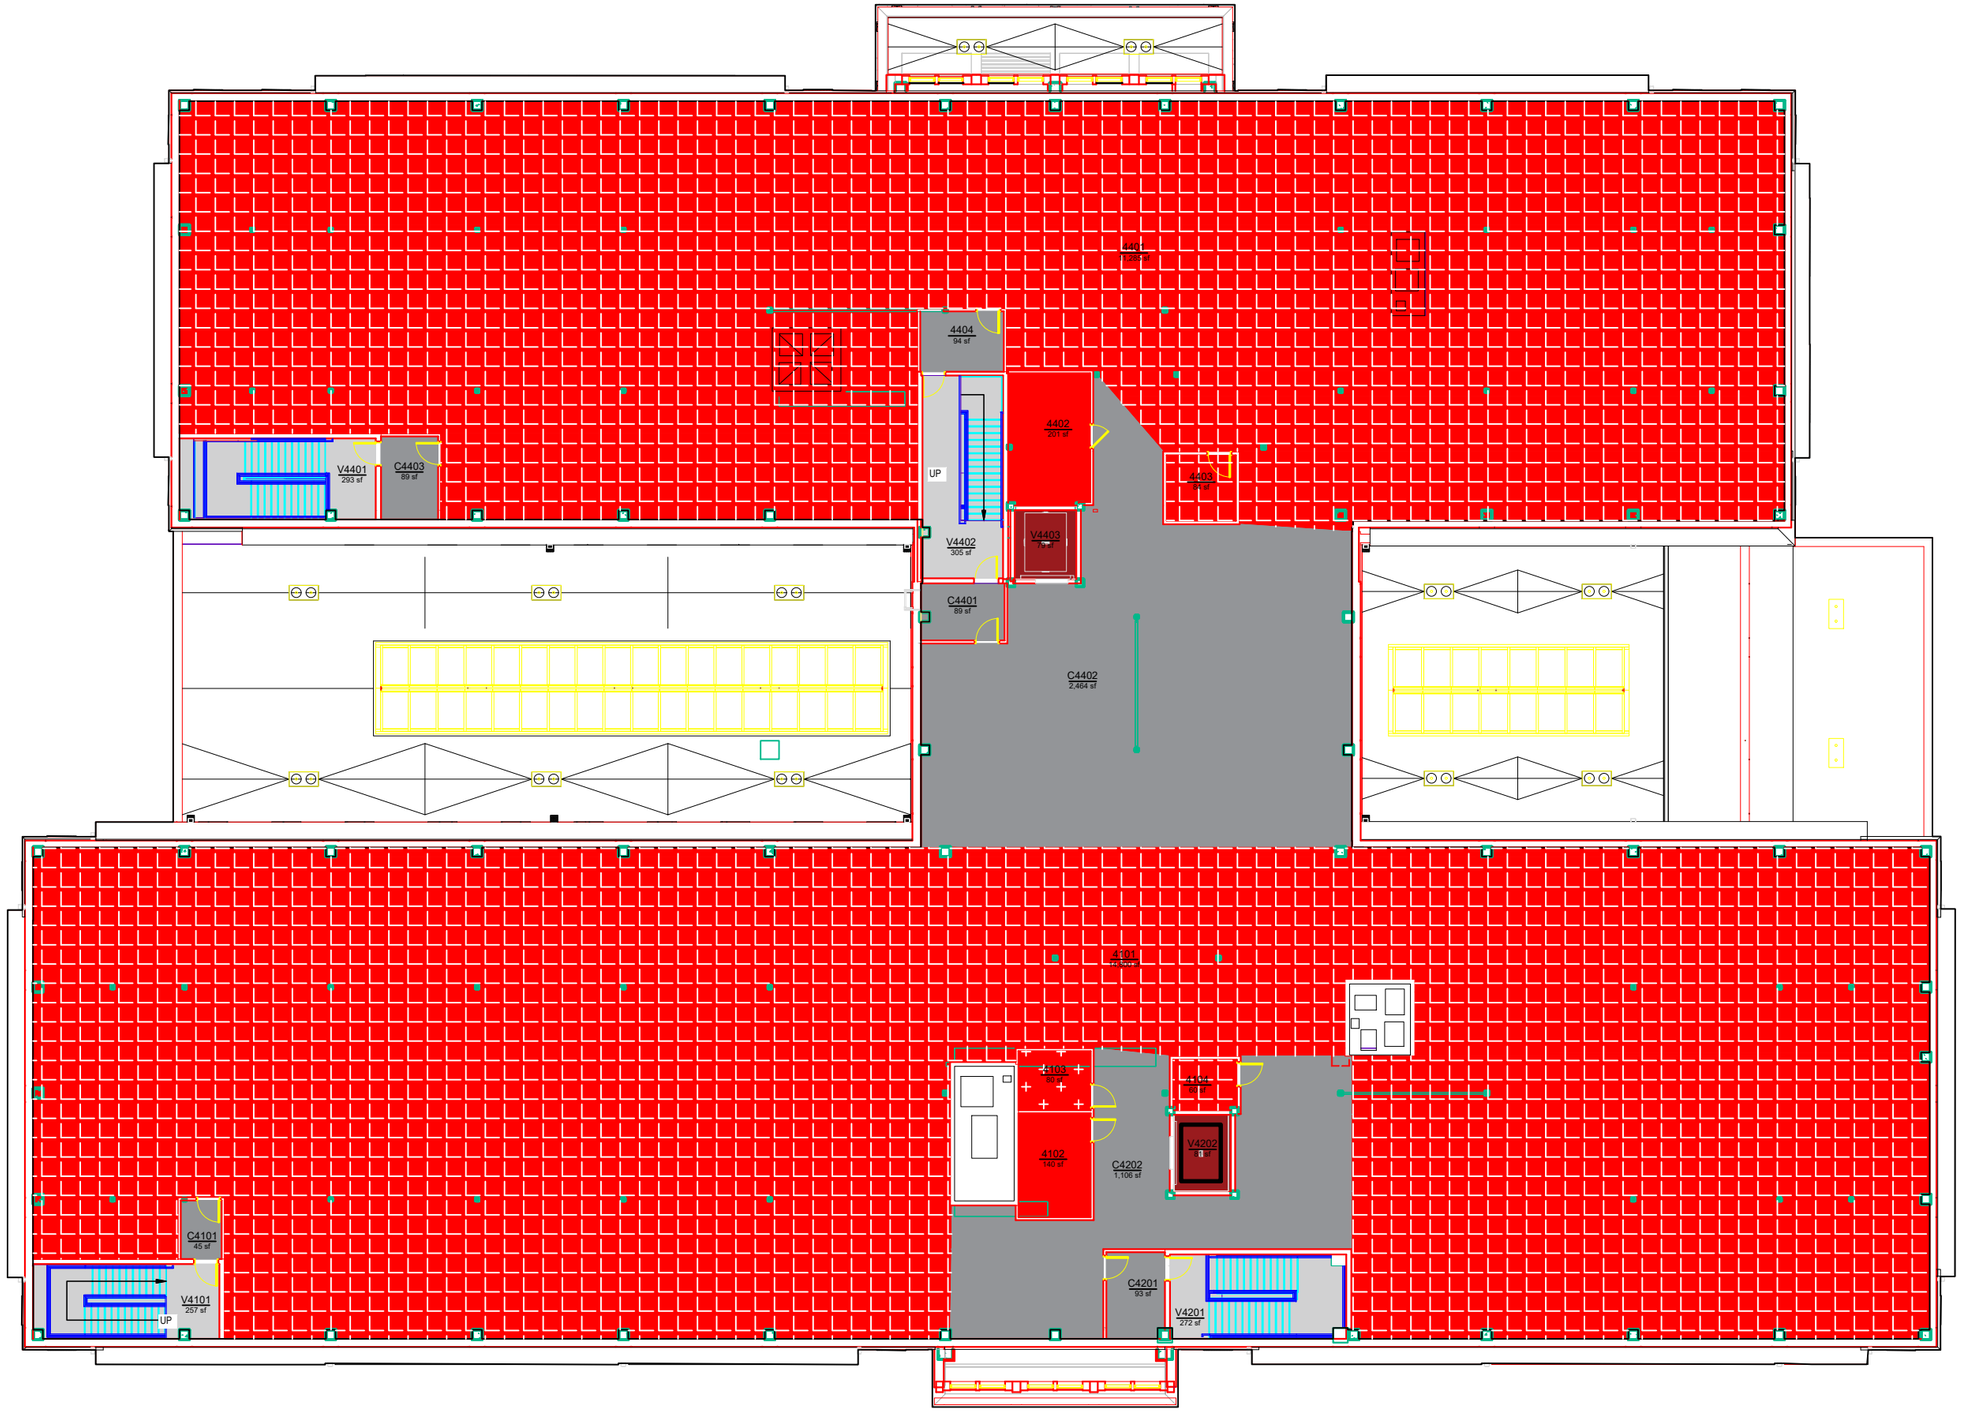

AUBURN UNIVERSITY

Campus Planning & Space Management
Facilities Management
1161 West Samford Ave, Building 1
Auburn, AL 36849

ROOM TYPE

COLLEGE OF EDUCATION BUILDING

LEVEL 04

Building No.: AA_V0806
File Name: AA_V0806_04
Last Export: 01/16/2025
Report Created By: Ellen Doyle
Report Date: 05/13/2025