ROOM TYPE

	AREA	QTY
112 - Classroom - Flat Lecture	1,226	1
213 - Instructional Laboratory - Basic/Computer	1,699	2
311 - Office	2,782	13
313 - Office - Shared	929	6
314 - Office & Reception	724	1
320 - Office Service - Closet/File/Supplies	6	2
321 - Office Service - Copier/Printer/Workspace	133	1
322 - Office Service - Breakroom/Kitchenette	177	1
350 - Conference Room	447	1
N10 - Custodial/Janitorial	30	1
N20 - Corridor/General Circulation	2,063	3
N21 - Elevator	29	1

	AREA	QTY
N22 - Interior Stairs/ Interior Ramp	937	3
N31 - Mechanical/ HVAC Room	652	2
N32 - Electrical/ Power Room	111	2
N33 - Telecomm Equipment Closet	71	1
N41 - Men's Restroom	200	1
N42 - Women's Restroom	134	1
TOTAL:	**12,350**	**43**
Floor Gross:	13,593	

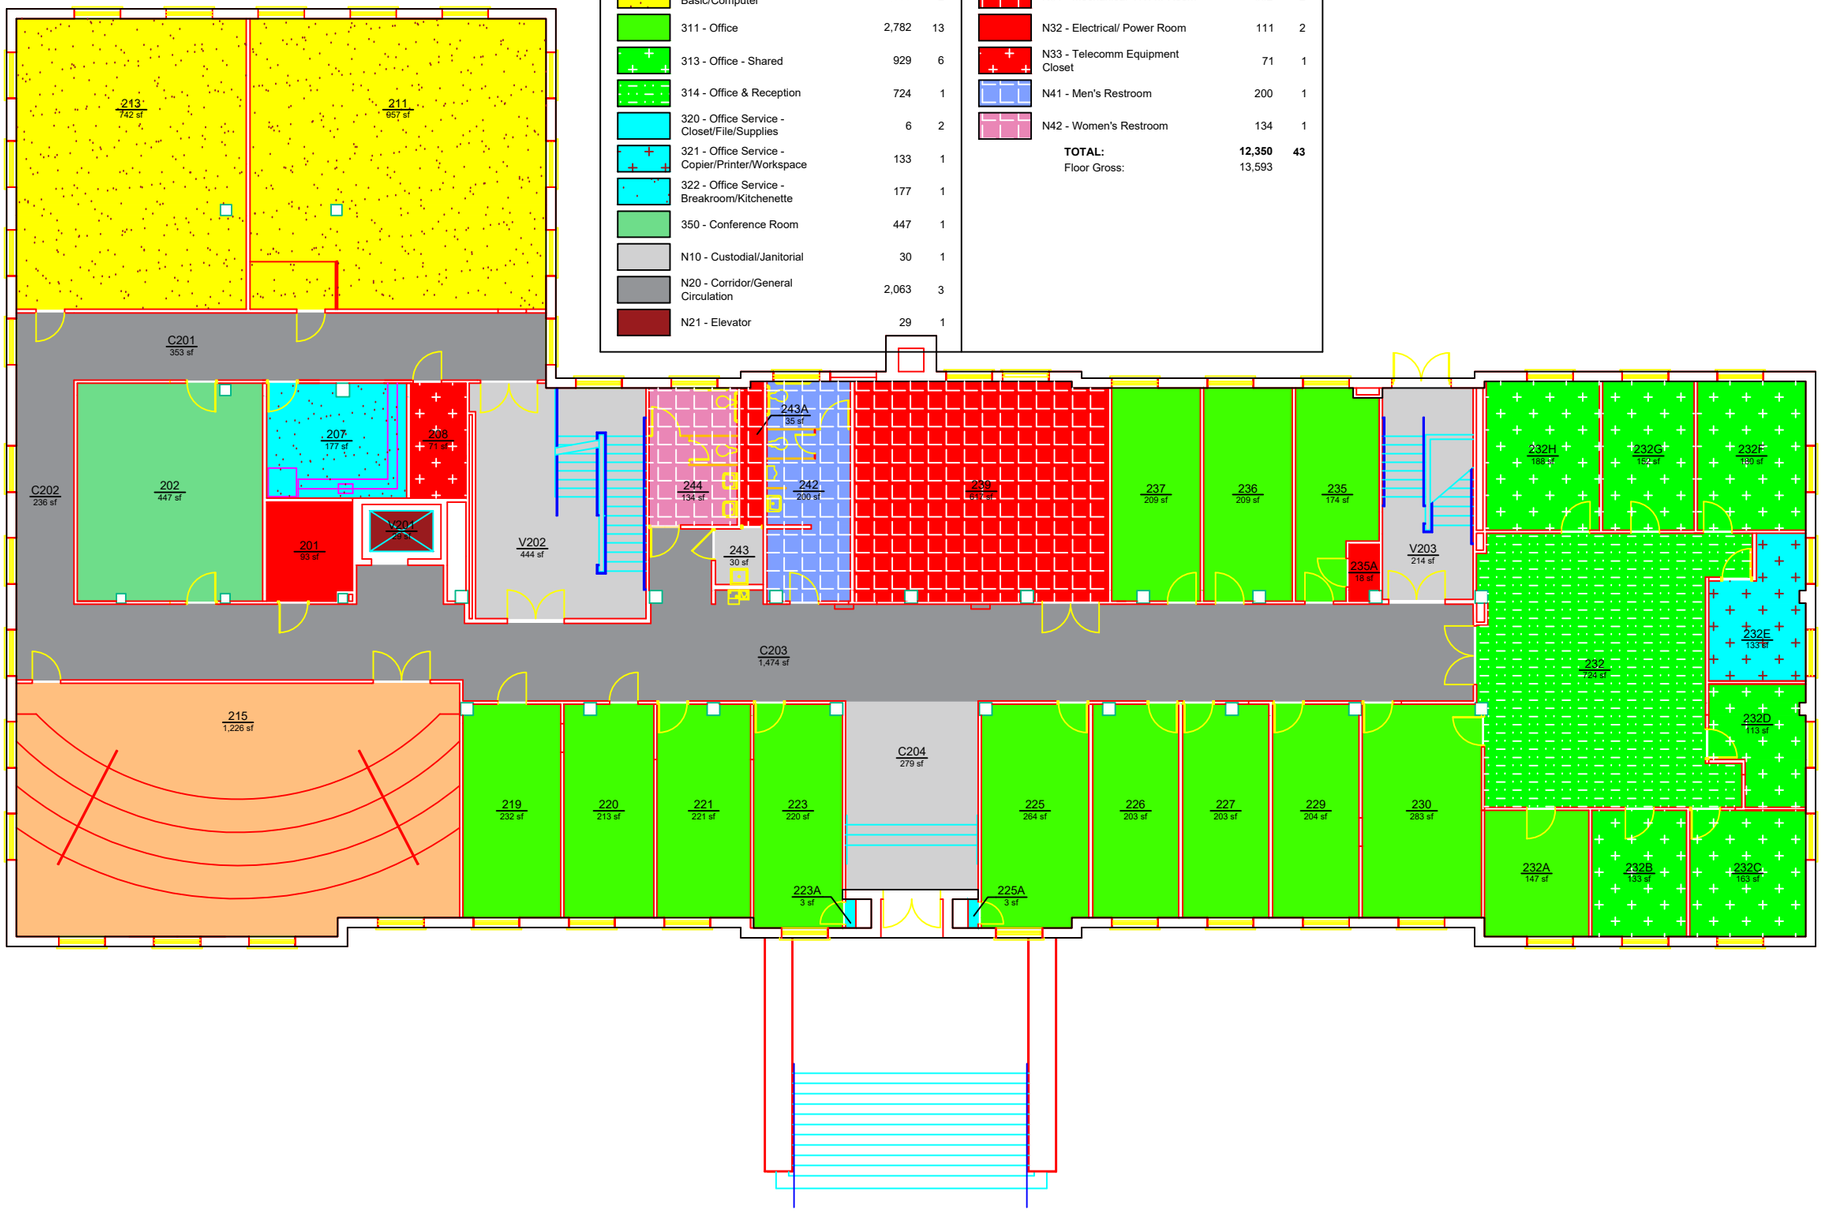

AUBURN UNIVERSITY

Campus Planning & Space Management
Facilities Management
1161 West Samford Ave, Building 1
Auburn, AL 36849

ROOM TYPE

TICHENOR HALL

LEVEL: 02

Building No.: AA_W0302
File Name: AA_W0302_02
Last Export: 06/22/2023
Report Created By: Ellen Doyle
Report Date: 05/14/2025