ROOM TYPE

	AREA	QTY
311 - Office	5,497	28
313 - Office - Shared	239	1
314 - Office & Reception	517	1
316 - Office & Workspace	610	1
320 - Office Service - Closet/File/Supplies	26	2
321 - Office Service - Copier/Printer/Workspace	253	2
322 - Office Service - Breakroom/Kitchenette	158	1
350 - Conference Room	917	1
N10 - Custodial/Janitorial	30	1
N20 - Corridor/General Circulation	2,261	3
N21 - Elevator	43	1
N22 - Interior Stairs/ Interior Ramp	628	2
N31 - Mechanical/ HVAC Room	621	2
N32 - Electrical/ Power Room	102	2
N33 - Telecomm Equipment Closet	71	1
N41 - Men's Restroom	134	1
N42 - Women's Restroom	200	1
TOTAL:	**12,307**	**51**
Floor Gross:	13,593	

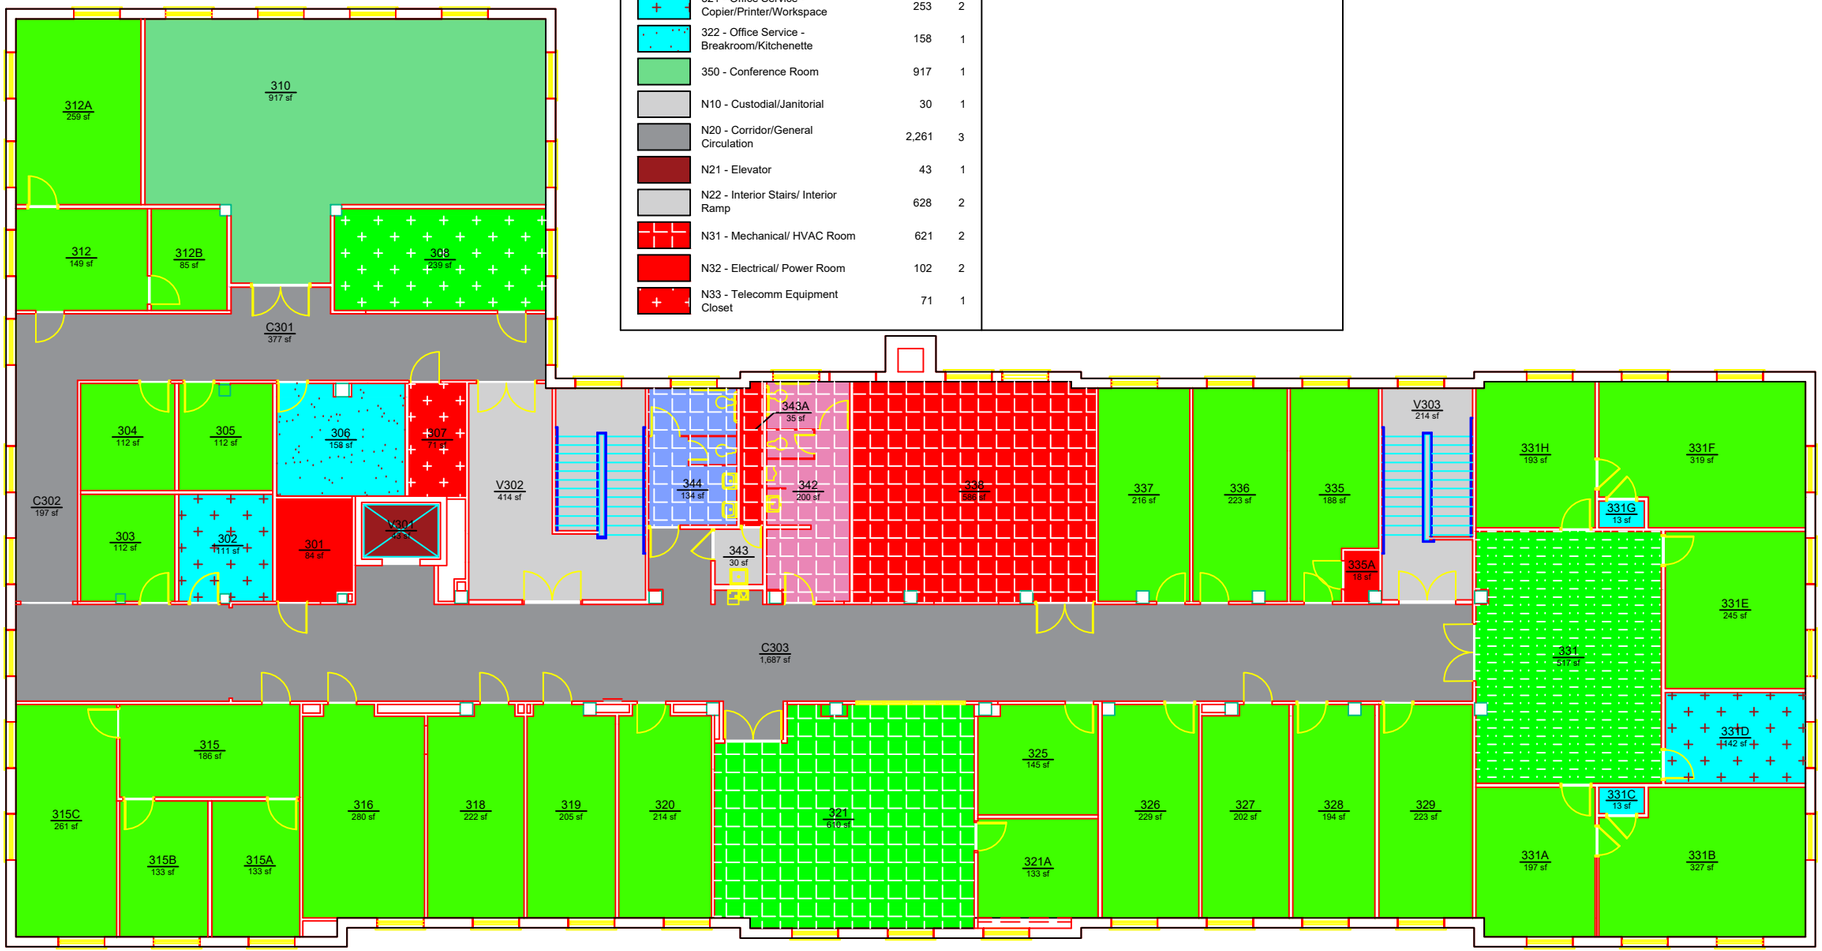

AUBURN UNIVERSITY

Campus Planning & Space Management
Facilities Management
1161 West Samford Ave, Building 1
Auburn, AL 36849

ROOM TYPE

TICHENOR HALL

LEVEL: 03

Building No.: AA_W0302
File Name: AA_W0302_03
Last Export: 06/22/2023
Report Created By: Ellen Doyle
Report Date: 05/14/2025