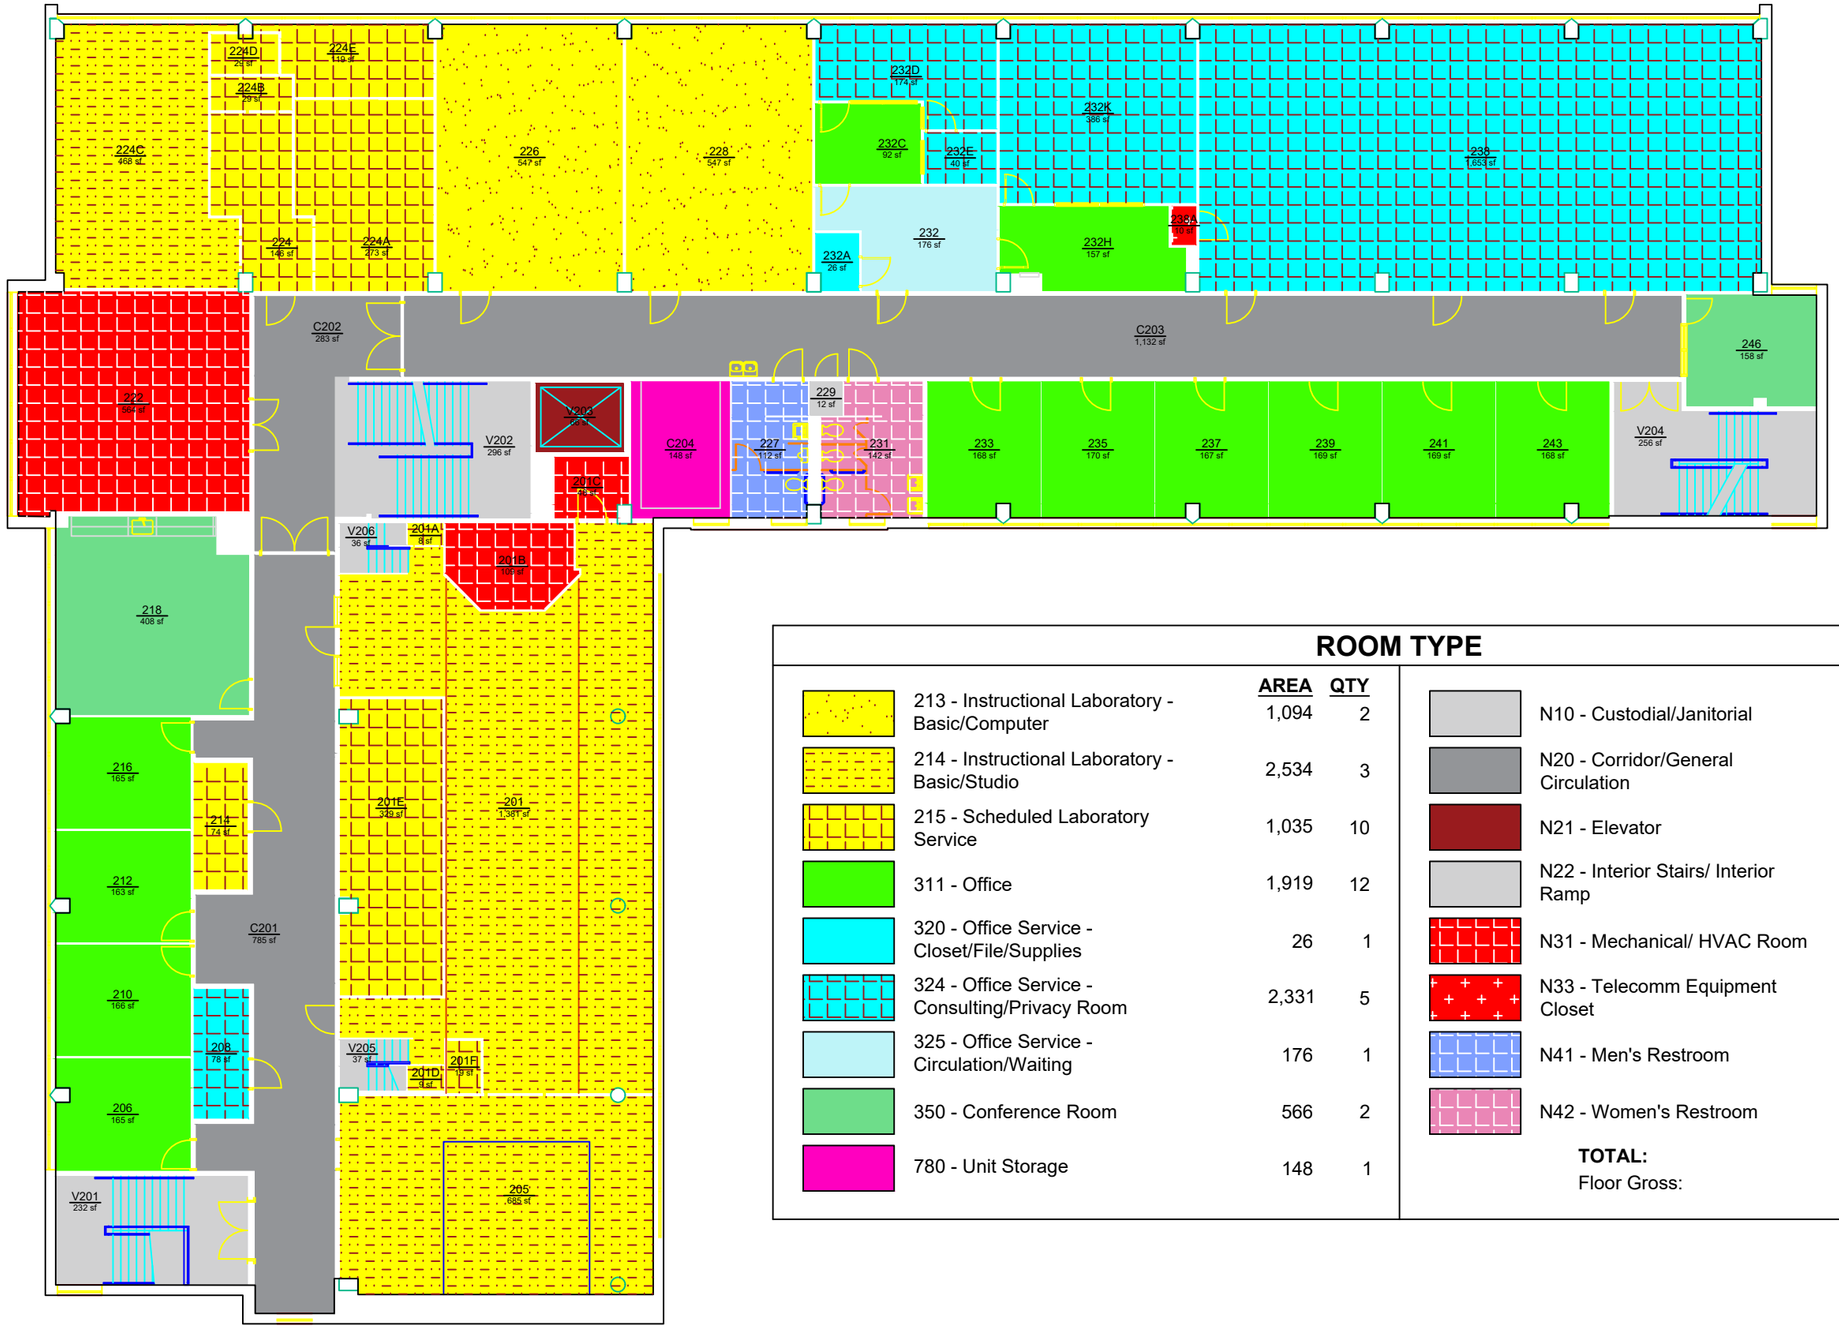

ROOM TYPE

	AREA	QTY
213 - Instructional Laboratory - Basic/Computer	1,094	2
214 - Instructional Laboratory - Basic/Studio	2,534	3
215 - Scheduled Laboratory Service	1,035	10
311 - Office	1,919	12
320 - Office Service - Closet/File/Supplies	26	1
324 - Office Service - Consulting/Privacy Room	2,331	5
325 - Office Service - Circulation/Waiting	176	1
350 - Conference Room	566	2
780 - Unit Storage	148	1

	AREA	QTY
N10 - Custodial/Janitorial	12	1
N20 - Corridor/General Circulation	2,200	3
N21 - Elevator	66	1
N22 - Interior Stairs/ Interior Ramp	857	5
N31 - Mechanical/ HVAC Room	721	3
N33 - Telecomm Equipment Closet	10	1
N41 - Men's Restroom	112	1
N42 - Women's Restroom	142	1
TOTAL:	**13,949**	**53**
Floor Gross:	15,580	

AUBURN UNIVERSITY
Planning, Design, and Construction
Facilities Management
1161 West Samford Ave., Building 1
Auburn, AL 36849

ROOM TYPE

BIGGIN HALL

LEVEL: 02

Building No.: AA_Y0201
File Name: AA_Y0201_02
Last Export: 10/08/2024
Report Created By: Dan Berry
Report Date: 05/15/2025