ROOM TYPE

	AREA	QTY
311 - Office	509	3
312 - Office - Open	282	5
313 - Office - Shared	1,415	3
320 - Office Service - Closet/File/Supplies	261	2
321 - Office Service - Copier/Printer/Workspace	368	1
322 - Office Service - Breakroom/Kitchenette	105	1
350 - Conference Room	430	1
N10 - Custodial/Janitorial	17	1
N20 - Corridor/General Circulation	690	4
N21 - Elevator	52	1

	AREA	QTY
N22 - Interior Stairs/ Interior Ramp	75	1
N23 - Exterior Stairs/ Exterior Ramp	44	1
N31 - Mechanical/ HVAC Room	355	2
N32 - Electrical/ Power Room	110	2
N33 - Telecomm Equipment Closet	116	1
N41 - Men's Restroom	35	1
N42 - Women's Restroom	38	1
TOTAL:	**4,902**	**31**
Floor Gross:	6,434	

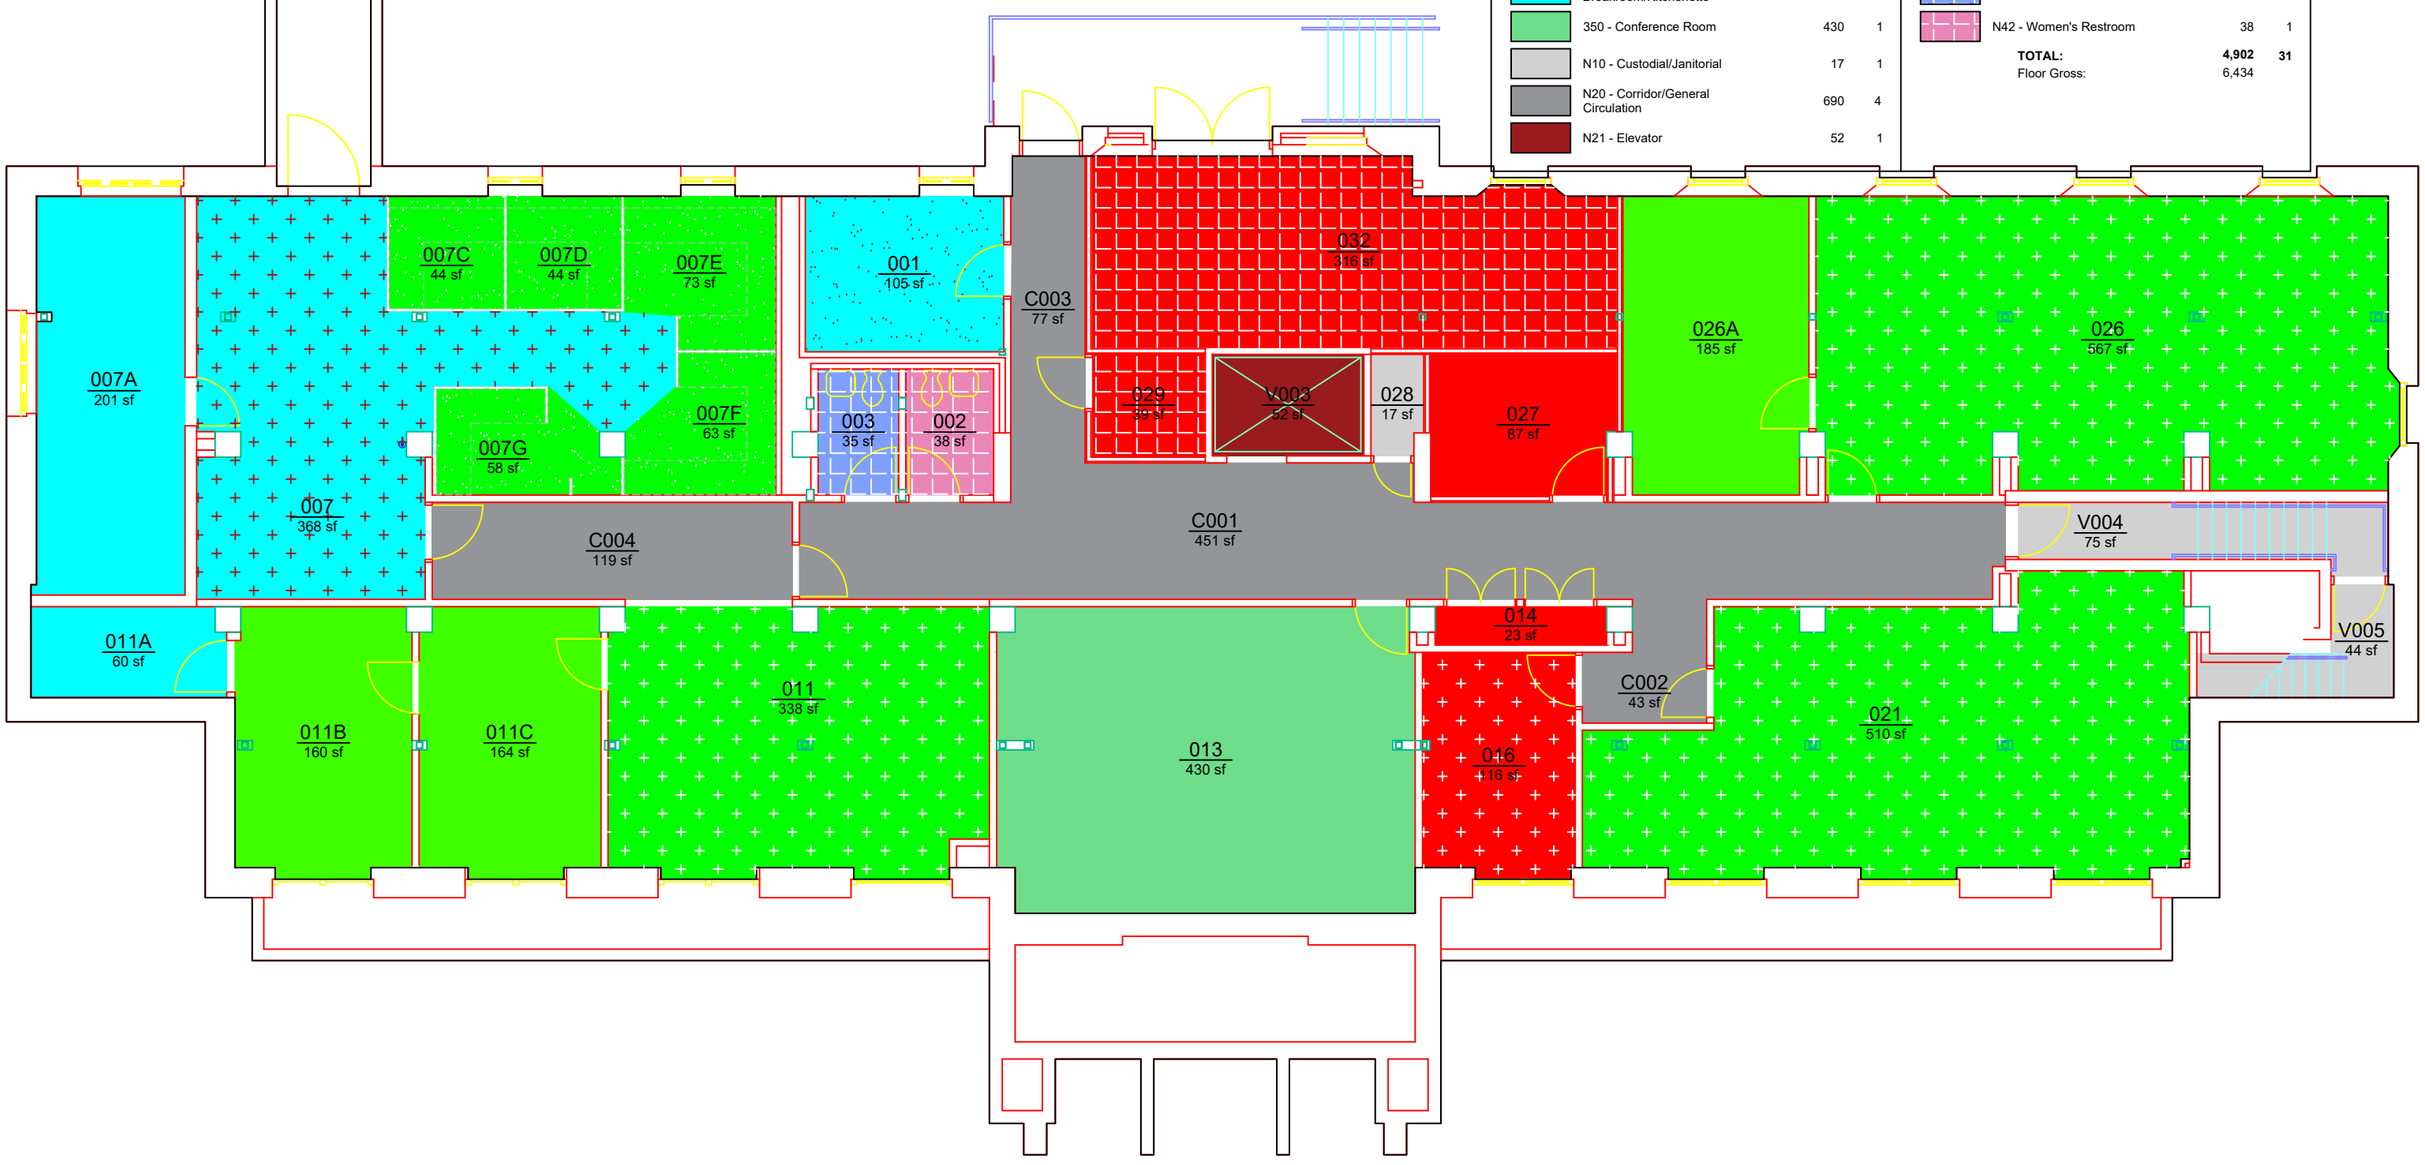

AUBURN UNIVERSITY

Planning, Design, and Construction
Facilities Management
1161 West Samford Ave., Building 1
Auburn, AL 36849

ROOM TYPE

INGRAM HALL

LEVEL: B1

Building No.: AA_Y0301
File Name: AA_Y0301_B1
Last Export: 05/19/2023
Report Created By: Dan Berry
Report Date: 05/15/2025