ROOM TYPE

	AREA	QTY
920 - Residential- with Toilet/Bath	14,442	99
935 - Residential- Service	464	6
N20 - Corridor/General Circulation	2,288	5
N21 - Elevator	199	3
N22 - Interior Stairs/ Interior Ramp	362	2
TOTAL:	**17,755**	**115**
Floor Gross:	20,548	

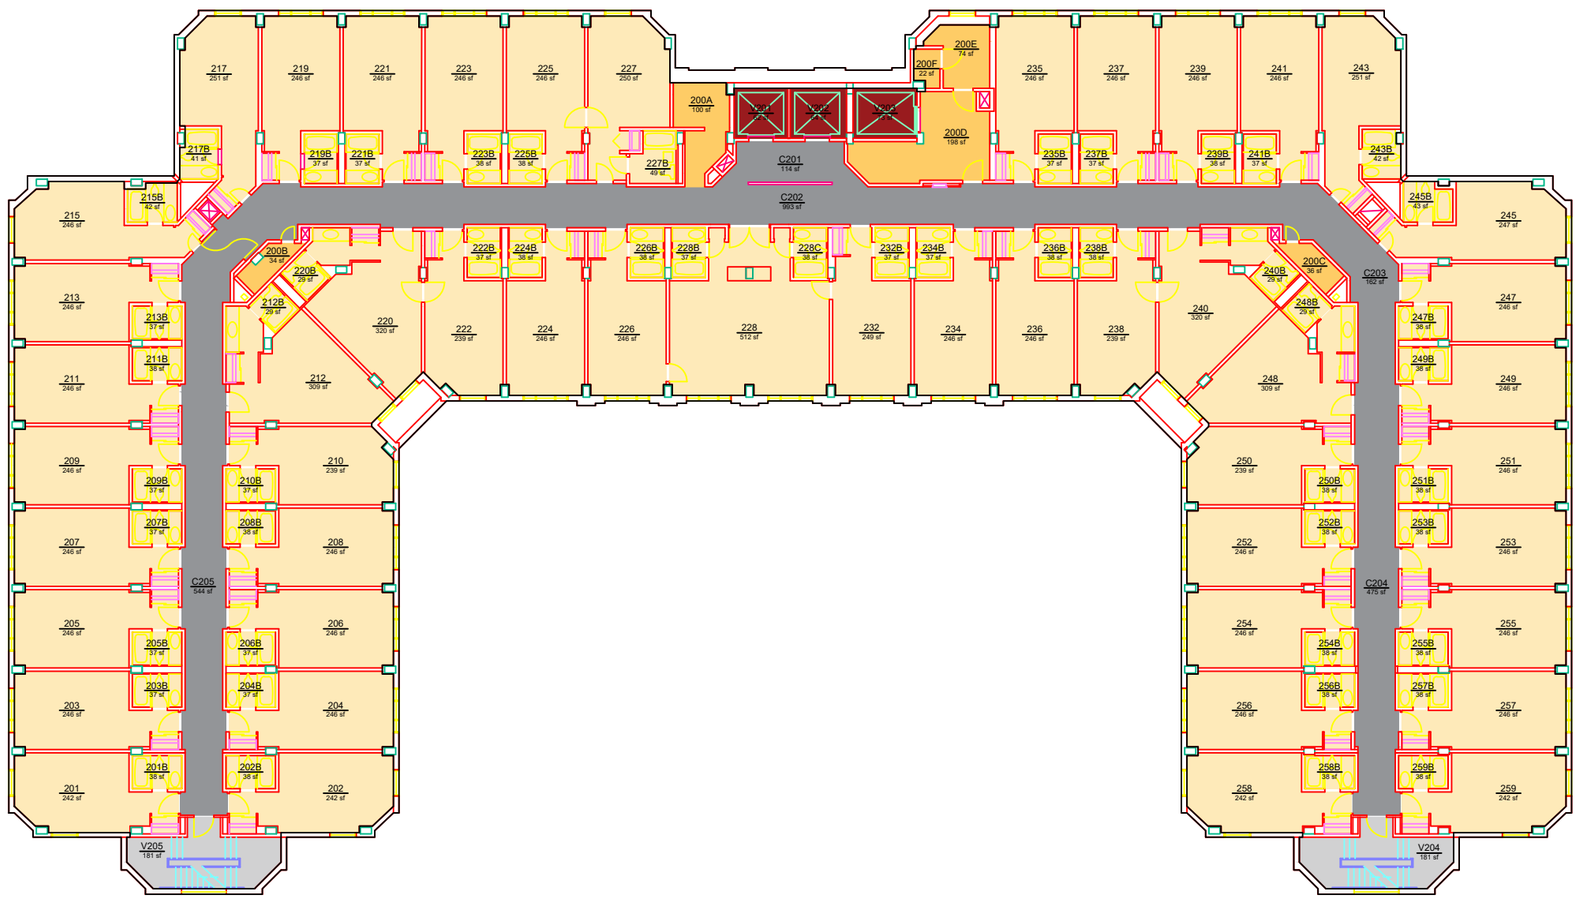

AUBURN UNIVERSITY

Planning, Design, and Construction

Facilities Management

1161 West Samford Ave., Building 1

Auburn, AL 36849

ROOM TYPE

HOTEL AND DIXON CONFERENCE CENTER

LEVEL: 02

Building No.: AA_Y0401

File Name: AA_Y0401_02

Last Export: 05/23/2023

Report Created By: Dan Berry

Report Date: 05/15/2025