ROOM TYPE

	AREA	QTY
920 - Residential- with Toilet/Bath	14,434	99
935 - Residential- Service	464	6
N20 - Corridor/General Circulation	2,289	5
N21 - Elevator	199	3
N22 - Interior Stairs/ Interior Ramp	362	2
TOTAL:	**17,748**	**115**
Floor Gross:	20,548	

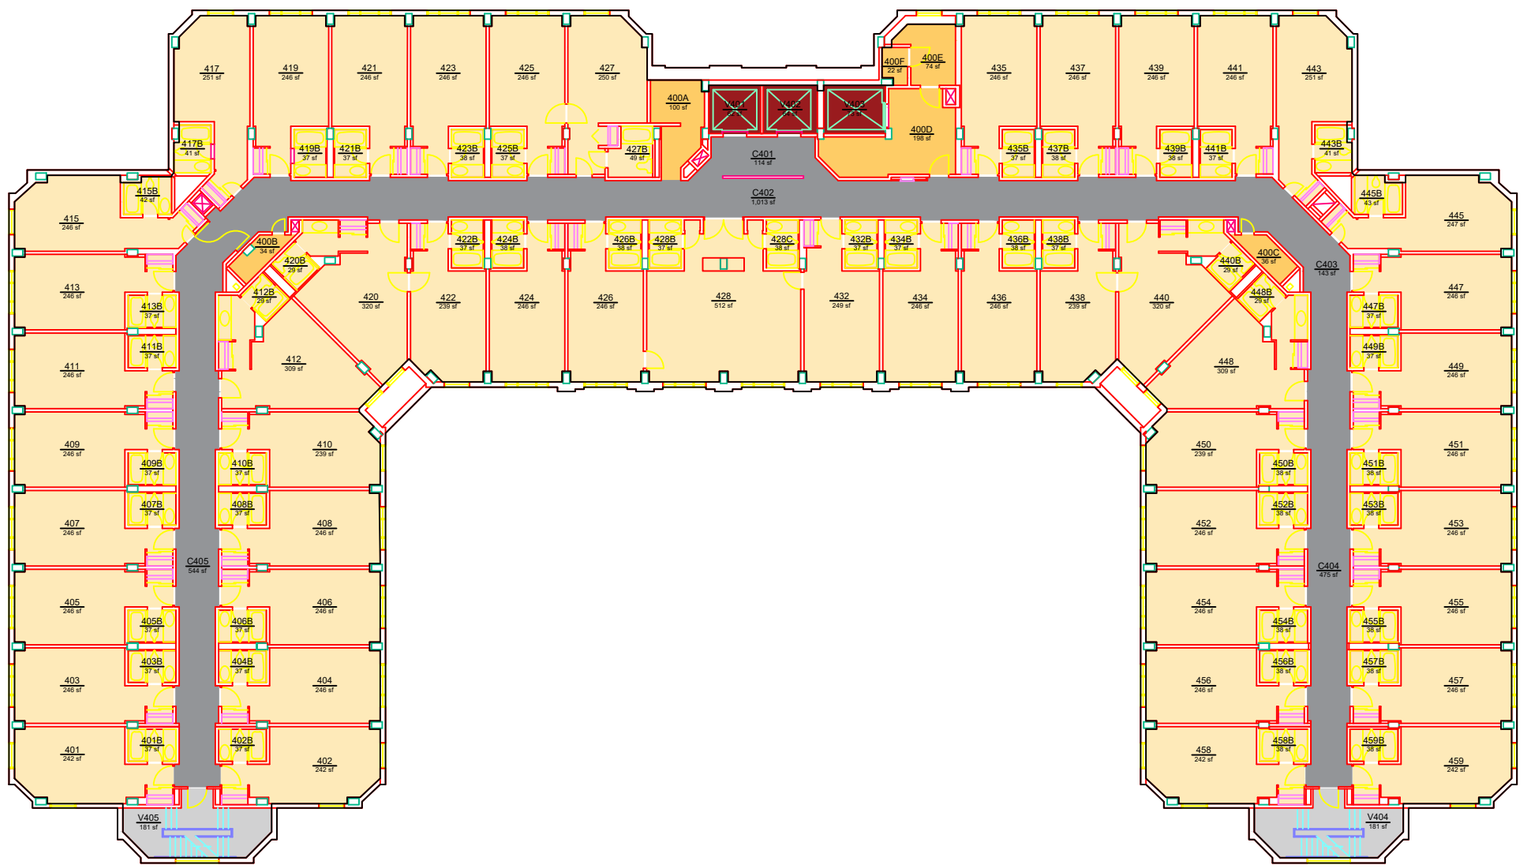

AUBURN UNIVERSITY

Planning, Design, and Construction
Facilities Management
1161 West Samford Ave., Building 1
Auburn, AL 36849

ROOM TYPE

HOTEL AND DIXON CONFERENCE CENTER

LEVEL: 04

Building No.: AA_Y0401
File Name: AA_Y0401_04
Last Export: 05/19/2023
Report Created By: Dan Berry
Report Date: 05/15/2025