ROOM TYPE

	AREA	QTY
311 - Office	214	1
322 - Office Service - Breakroom/Kitchenette	162	1
720 - Noninstructional Shop	9,625	1
725 - Noninstructional Shop Service	613	3
N10 - Custodial/Janitorial	33	1
N20 - Corridor/General Circulation	121	1
N31 - Mechanical/ HVAC Room	142	1
N32 - Electrical/ Power Room	31	1
N40 - Unisex Restroom	96	2
TOTAL:	**11,037**	**12**
Floor Gross:	11,466	

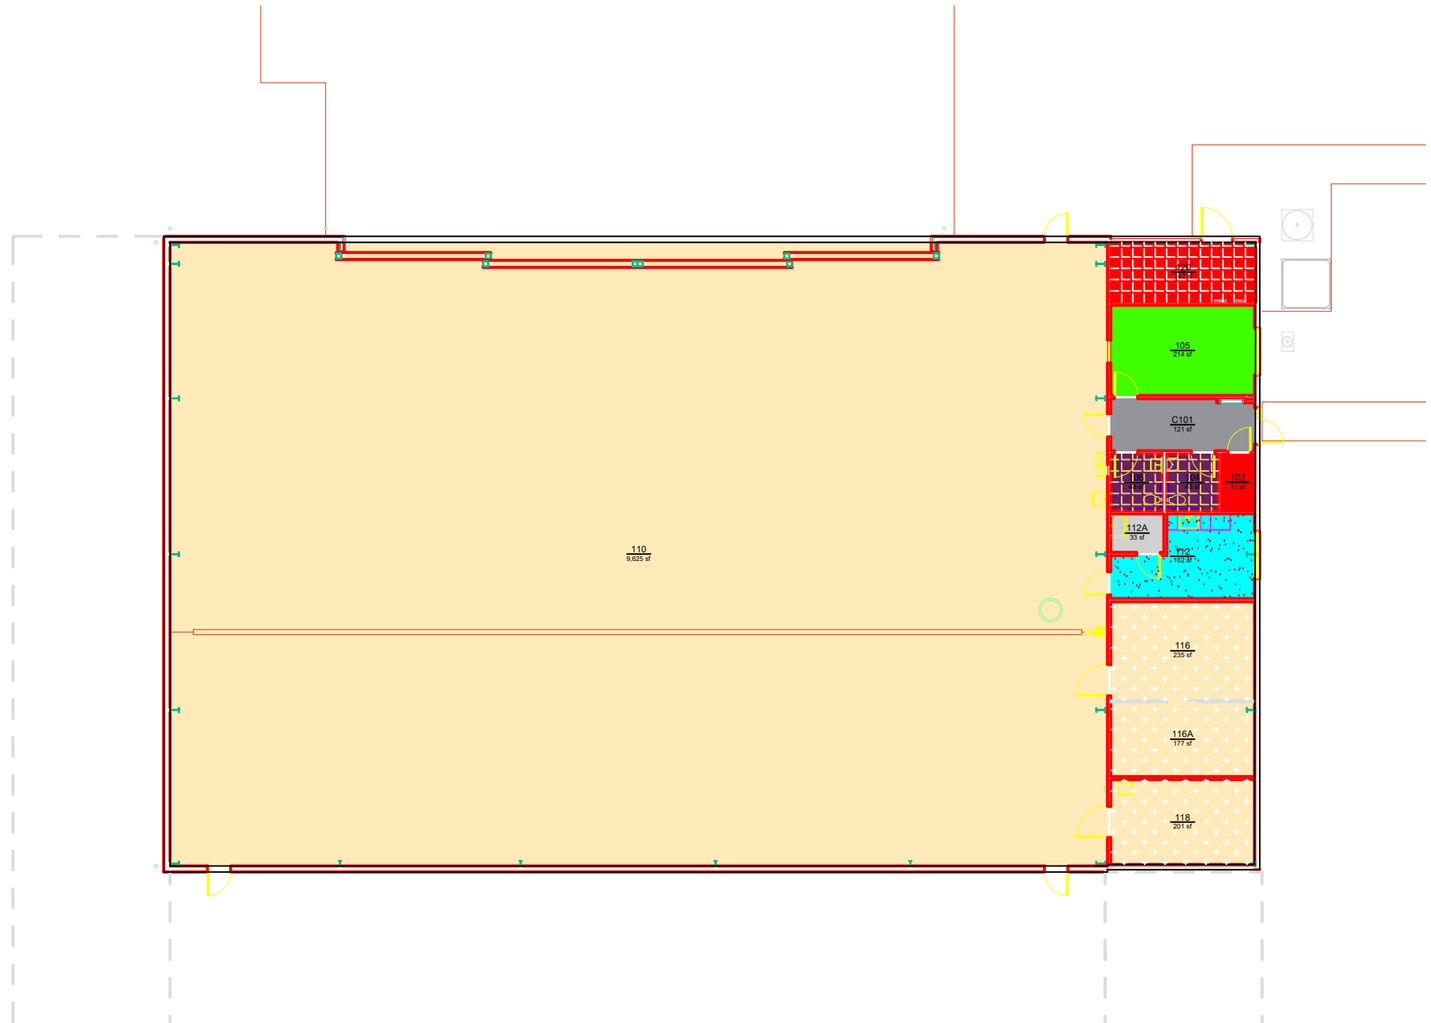

AUBURN UNIVERSITY

Planning, Design, and Construction
Facilities Management
1161 West Samford Ave., Building 1
Auburn, AL 36849

ROOM TYPE

AVIATION EDUCATION: MAINTENANCE HANGAR

LEVEL: 01

Building No.: AP_H1702
File Name: AP_H1702_01
Last Export: 05/27/2023
Report Created By: Dan Berry
Report Date: 05/14/2025