ORGANIZATION

	AREA	QTY
120000 - AG ADMINISTRATION	215	1
TOTAL:	**215**	**1**
Floor Gross:	228	

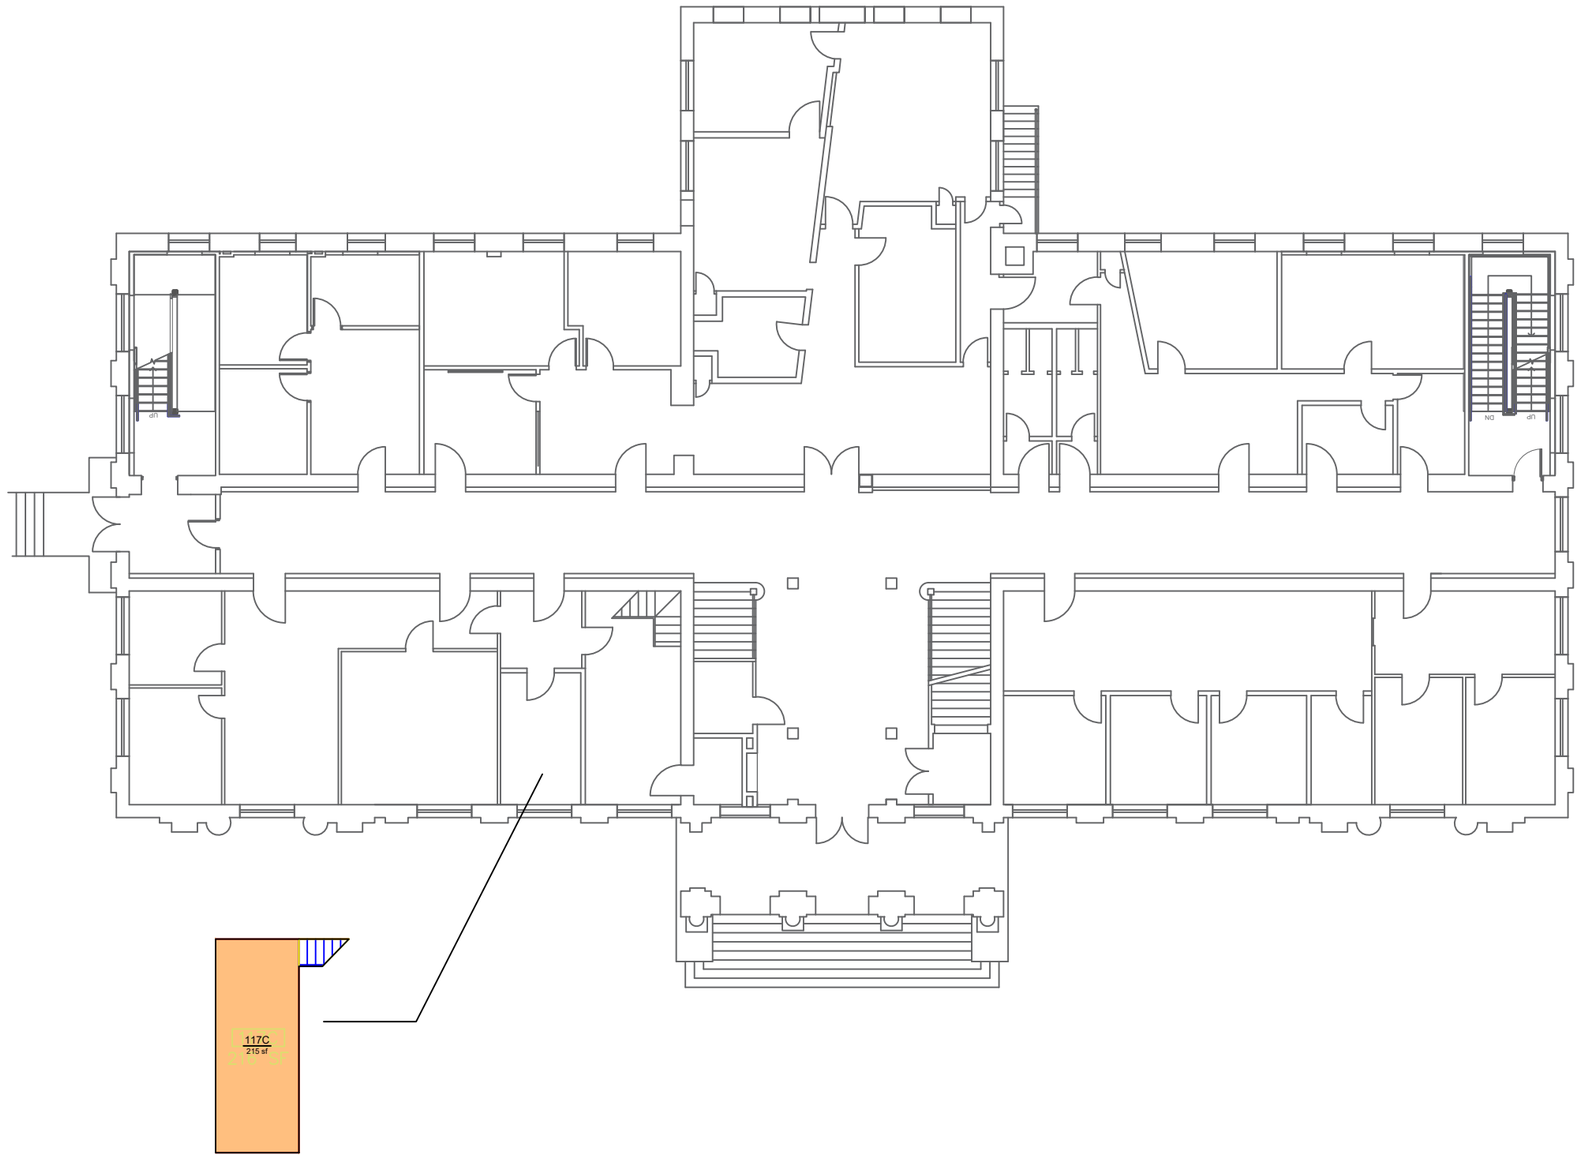

AUBURN UNIVERSITY

Planning, Design, and Construction
Facilities Management
1161 West Samford Ave., Building 1
Auburn, AL 36849

ORGANIZATION

COMER HALL

MEZZANINE

Building No.: AA_X0601
File Name: AA_X0601_M1
Last Export: 03/14/2024
Report Created By: Dan Berry
Report Date: 05/16/2025