ORGANIZATION

	AREA	QTY
000000 - NONASSIGNABLE AREAS	1,448	13
160600 - OFFICE OF PUBLIC SERVICE	1,050	7
TOTAL:	**2,498**	**20**
Floor Gross:	3,331	

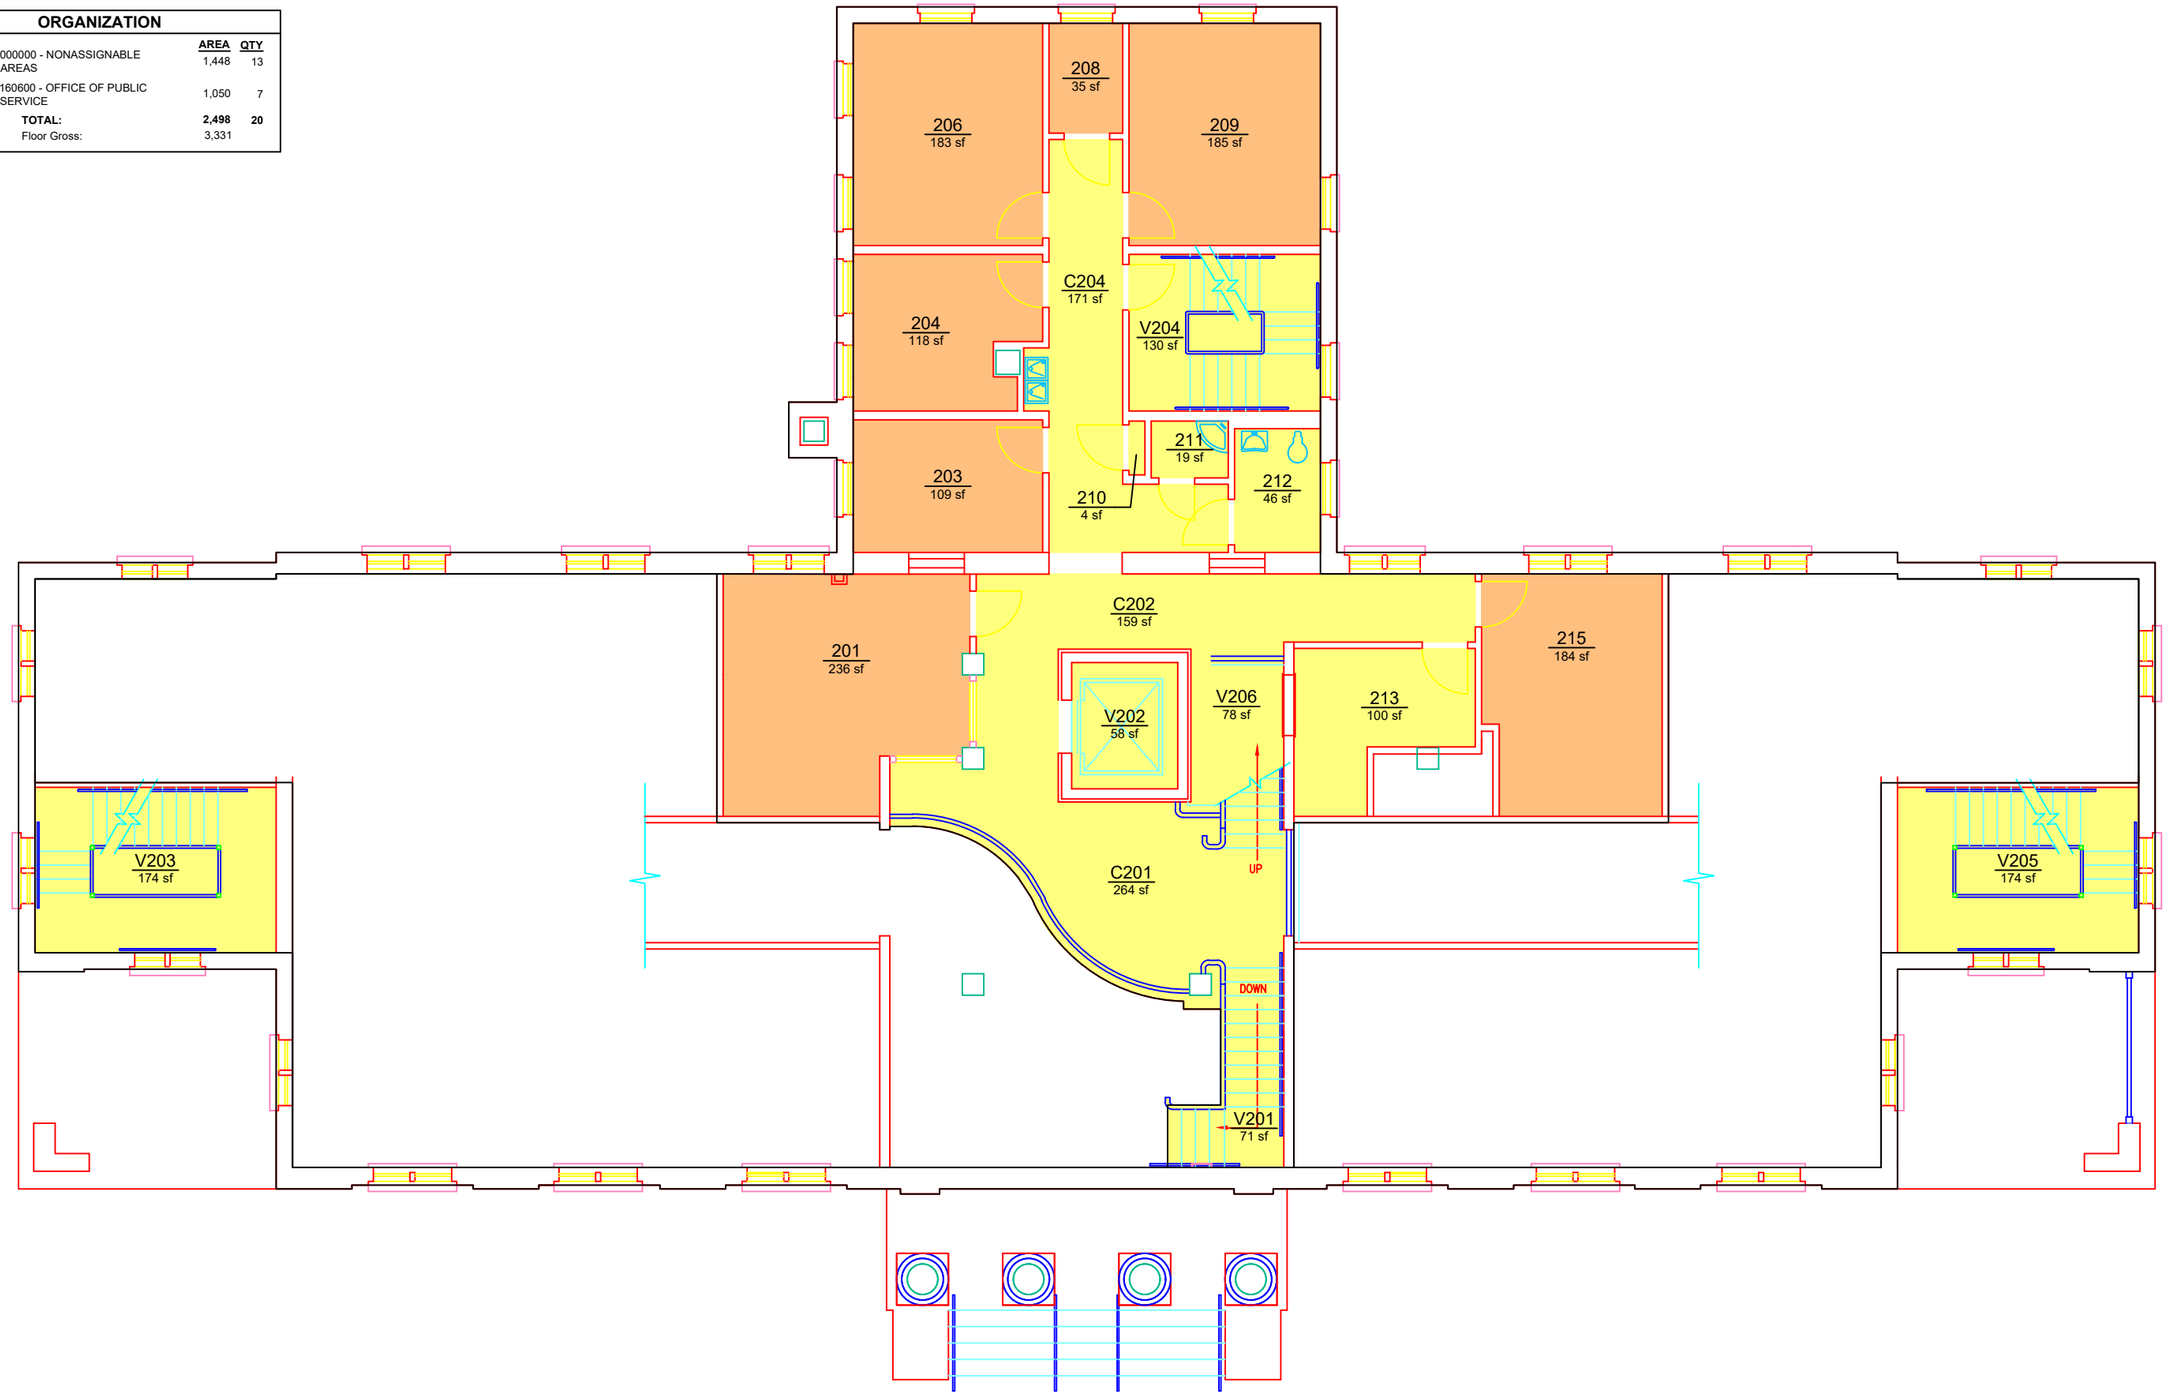

AUBURN UNIVERSITY

Planning, Design, and Construction
Facilities Management
1161 West Samford Ave., Building 1
Auburn, AL 36849

ORGANIZATION

O. D. SMITH HALL

LEVEL: 02

Building No.: AA_Y0302
File Name: AA_Y0302_02
Last Export: 05/19/2023
Report Created By: Dan Berry
Report Date: 05/15/2025