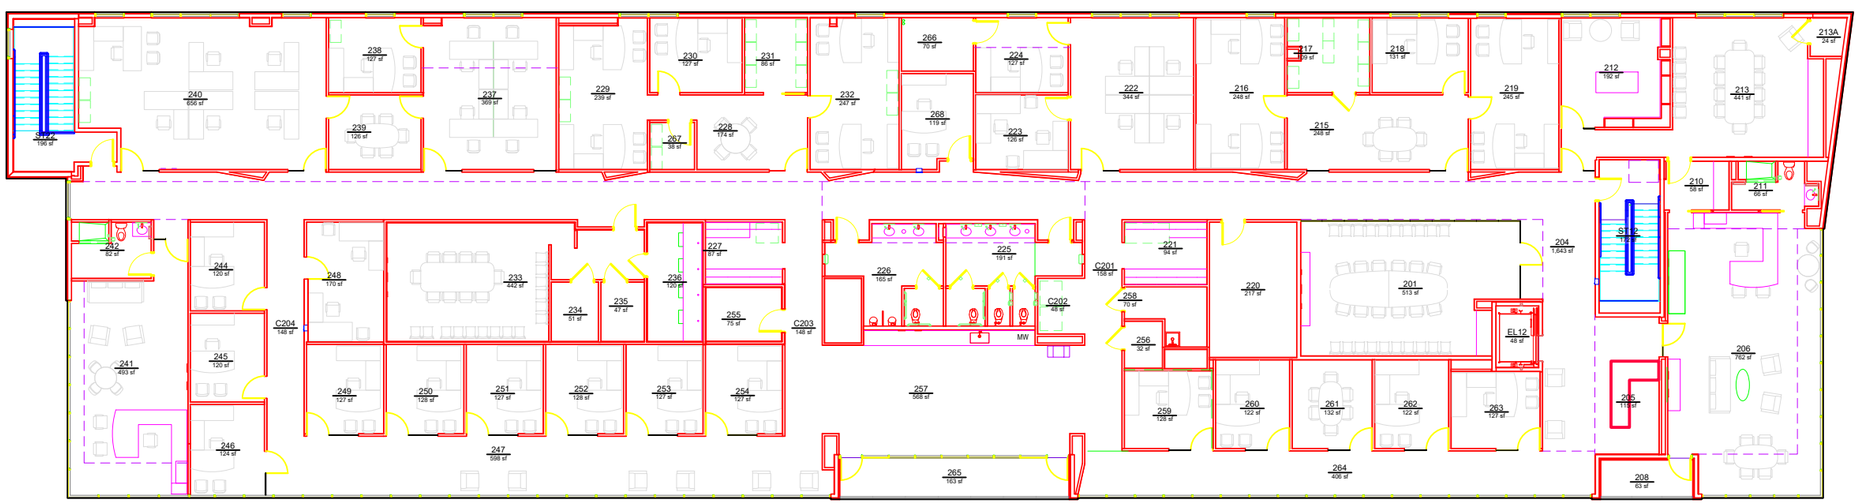

AUBURN UNIVERSITY

Planning, Design, and Construction
Facilities Management
1161 West Samford Ave., Building 1
Auburn, AL 36849

ORGANIZATION

AURIC: BUILDING 1

LEVEL 02

Building No.: HV_A0001
File Name: HV_A0001_02
Last Export: 06/30/2023
Report Created By: Dan Berry
Report Date: 05/14/2025