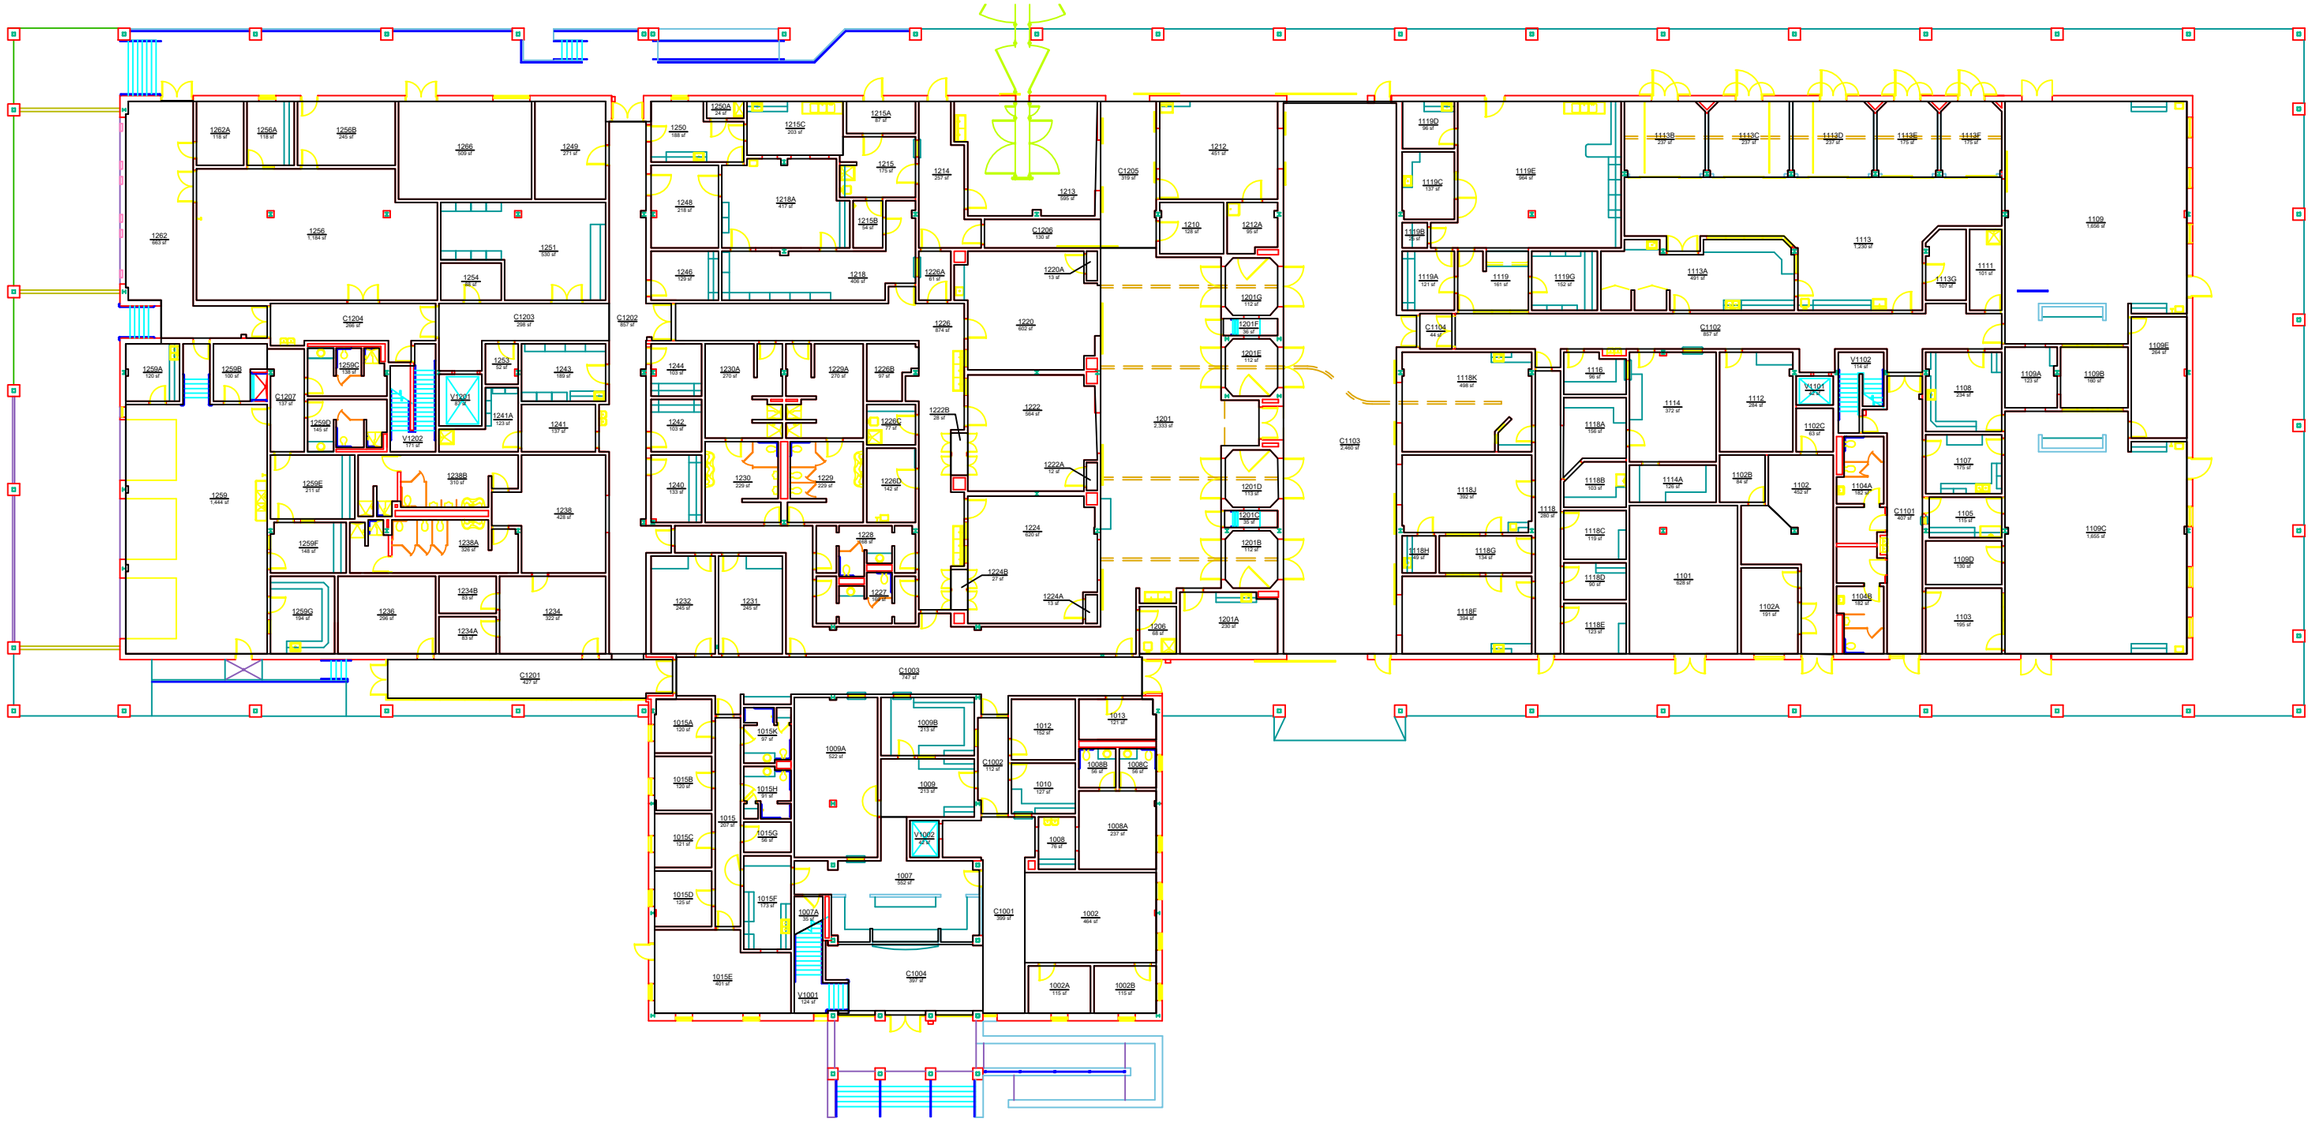

AUBURN UNIVERSITY

Campus Planning & Space Management
Facilities Management
1161 West Samford Ave, Building 1
Auburn, AL 36849

BASE FLOOR PLAN

VAUGHAN LARGE ANIMAL TEACHING HOSPITAL

LEVEL: 01

Building No.: AA_D1511
File Name: AA_D1511_01
Last Export: 05/21/2023
Report Created By: Amie Patterson
Report Date: 05/19/2025