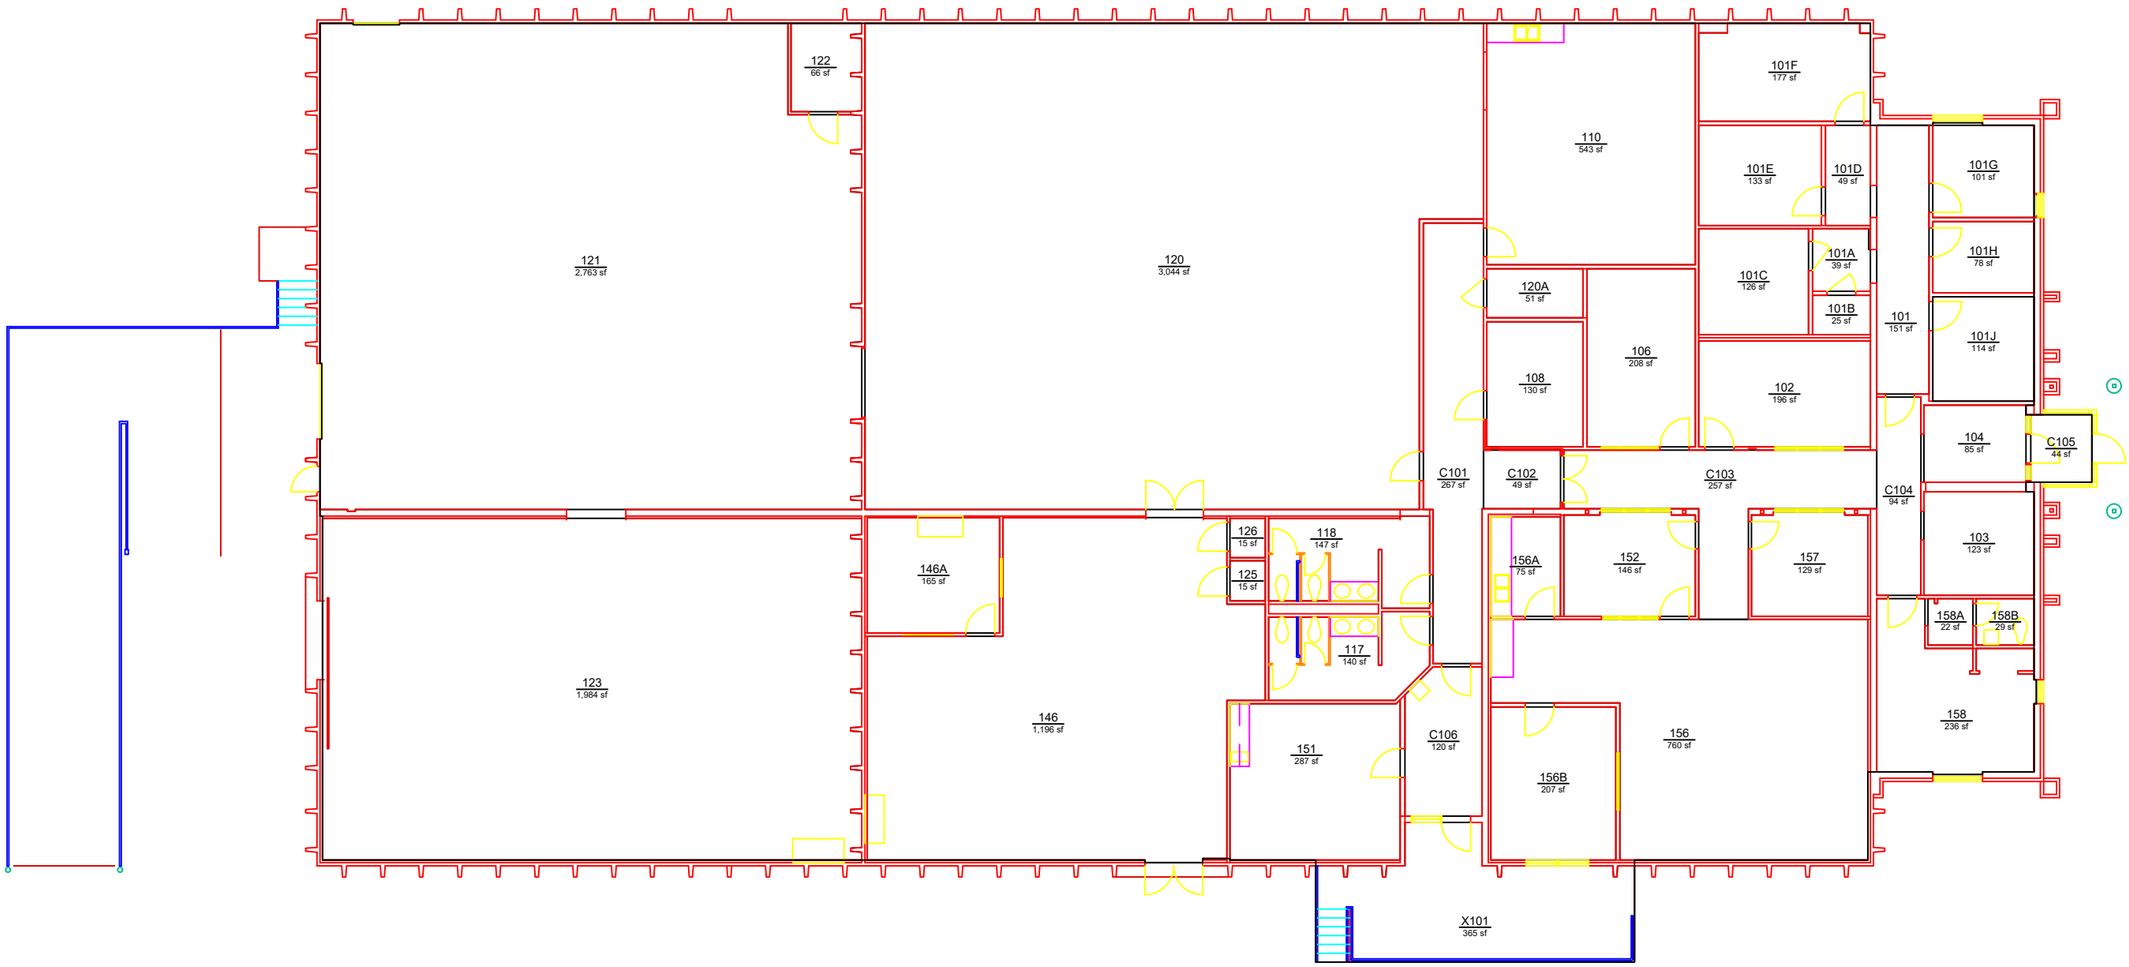

AUBURN UNIVERSITY

Campus Planning & Space Management
Facilities Management
1161 West Samford Ave, Building 1
Auburn, AL 36849

BASE FLOOR PLAN

PUMPHREY AVENUE BUILDING 1

LEVEL: 01

Building No.: AA_G0401
File Name: AA_G0401_01
Last Export: 09/22/2023
Report Created By: Amie Patterson
Report Date: 05/15/2025