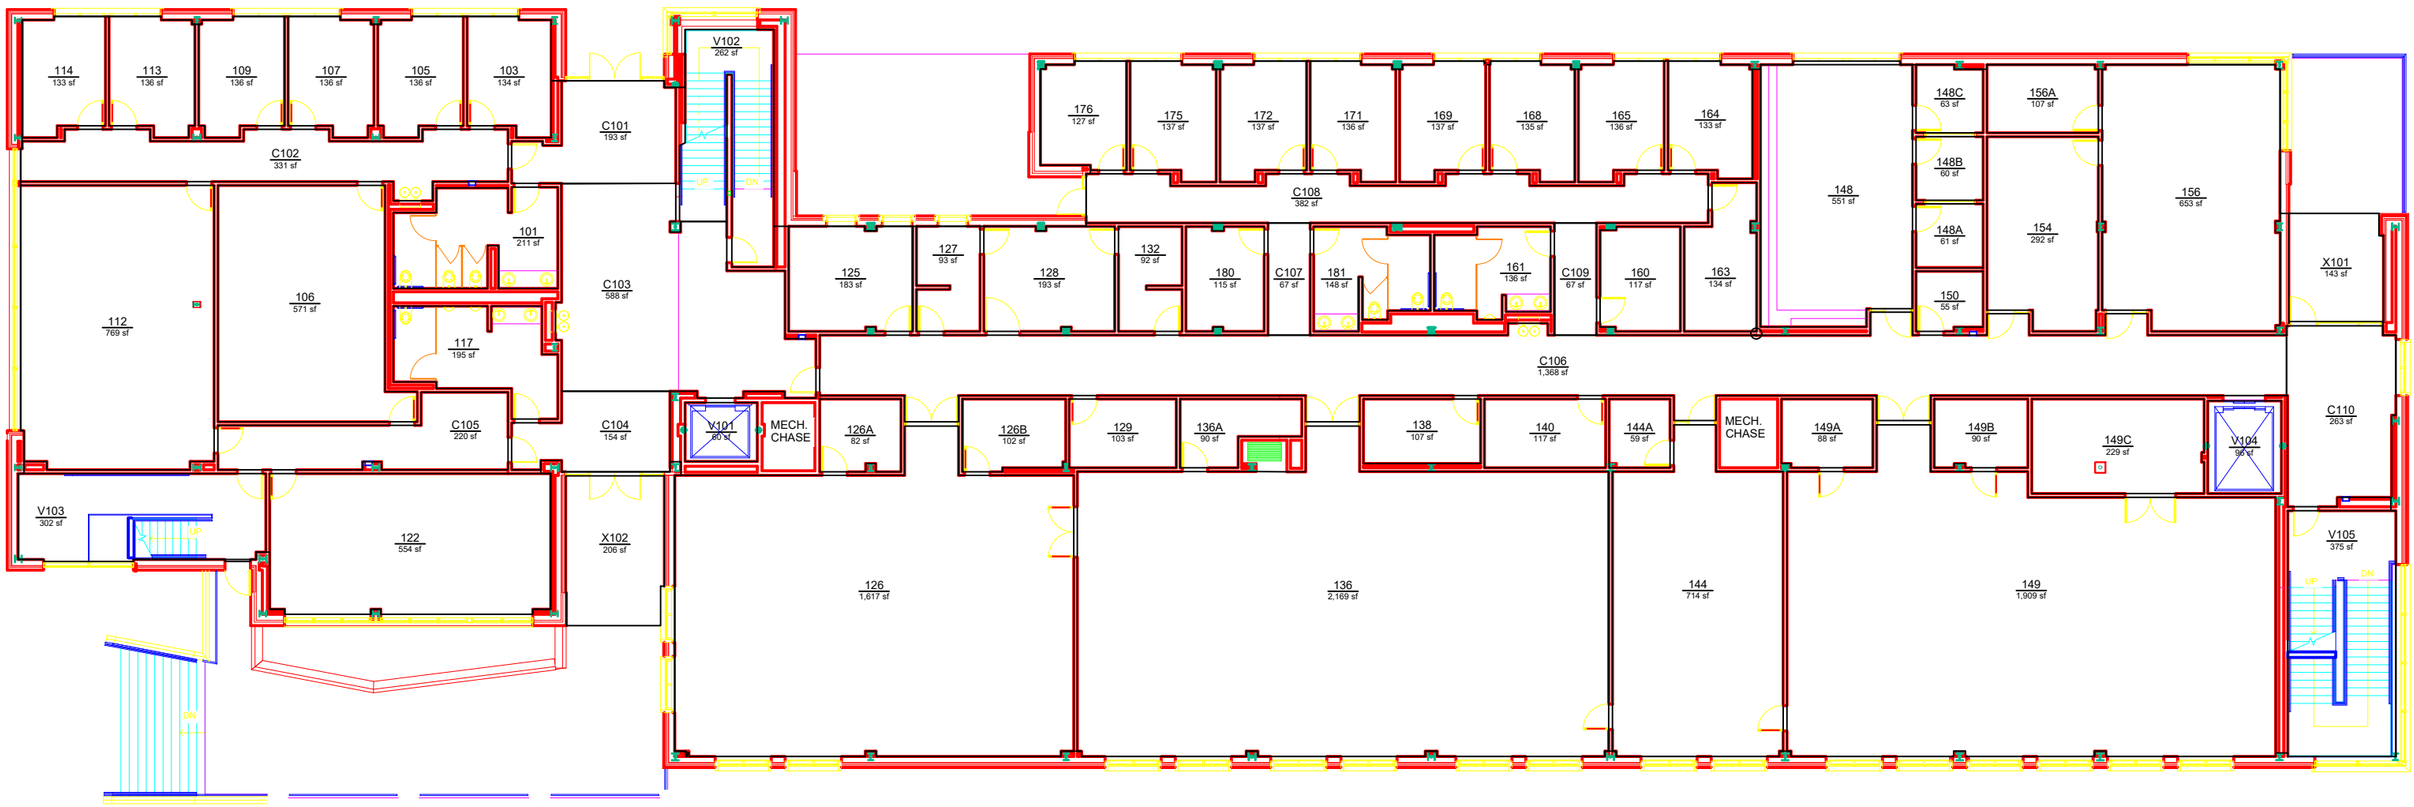

AUBURN UNIVERSITY

Campus Planning & Space Management
Facilities Management
1161 West Samford Ave, Building 1
Auburn, AL 36849

BASE FLOOR PLAN

KINESIOLOGY BUILDING

LEVEL: 01

Building No.: AA_Q0609
File Name: AA_Q0609_01
Last Export: 03/20/2024
Report Created By: Amie Patterson
Report Date: 05/16/2025