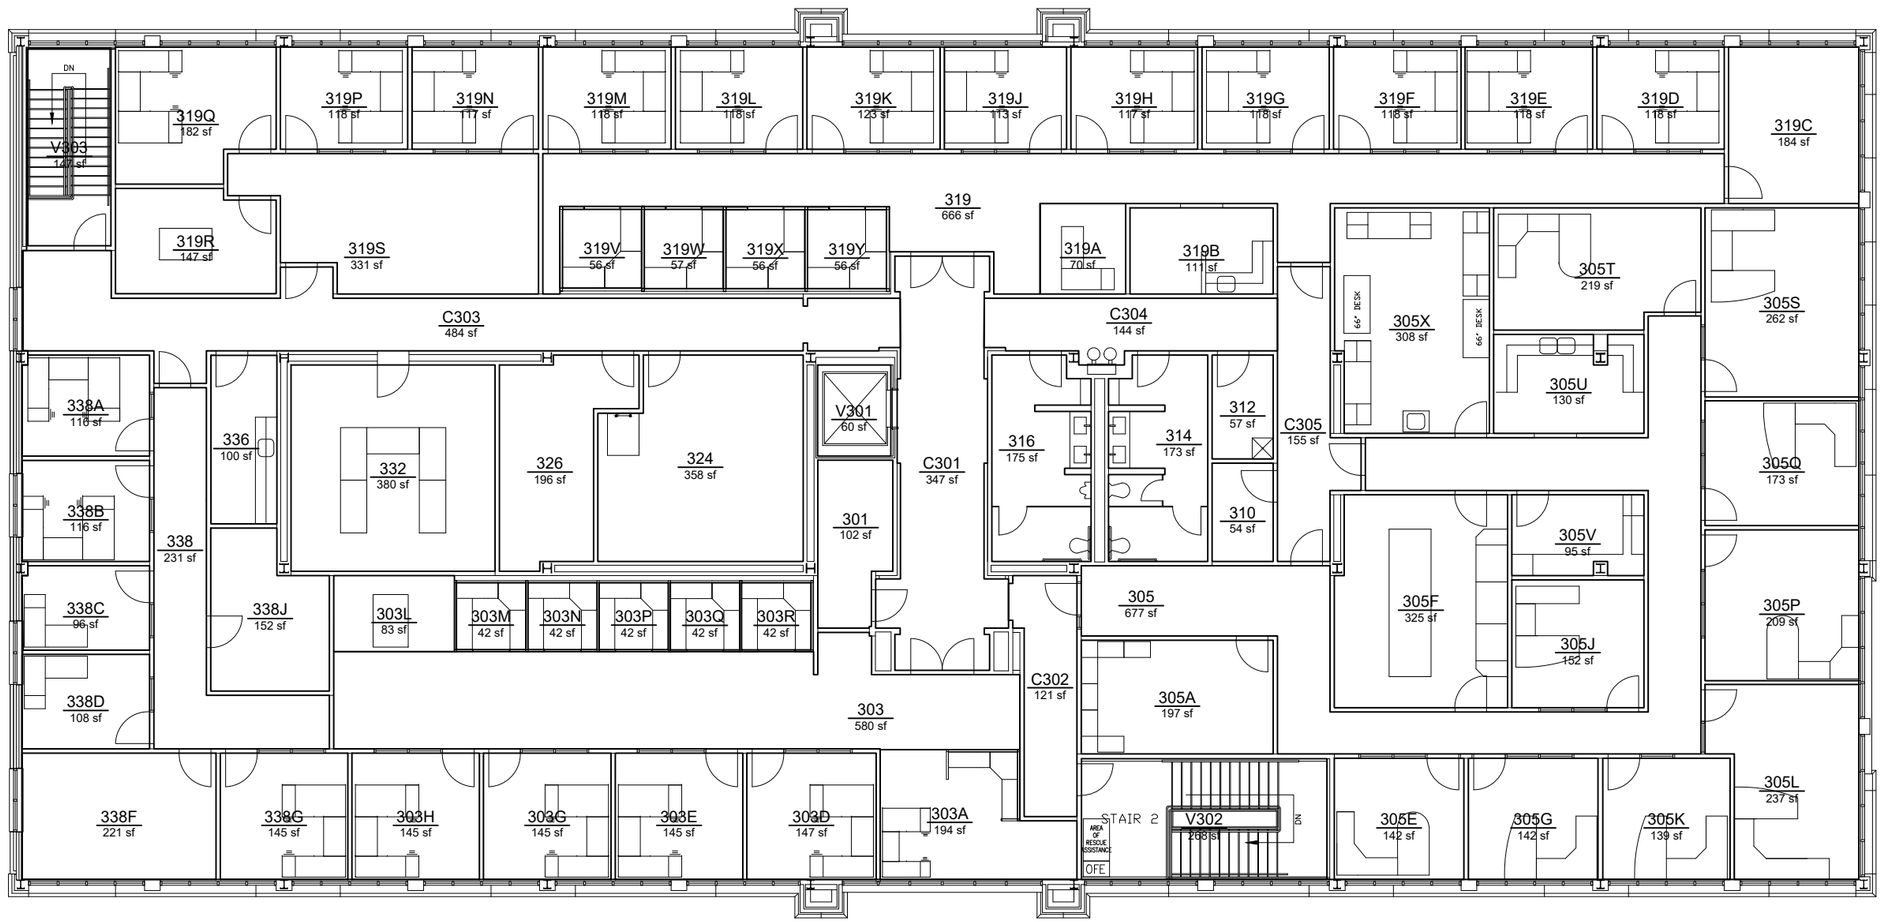

AUBURN UNIVERSITY

Campus Planning & Space Management
Facilities Management
1161 West Samford Ave, Building 1
Auburn, AL 36849

BASE FLOOR PLAN

ARTF BUILDING

LEVEL: 03

Building No.: AA_Q1701
File Name: AA_Q1701_03
Last Export: 05/31/2023
Report Created By: Amie Patterson
Report Date: 05/20/2025