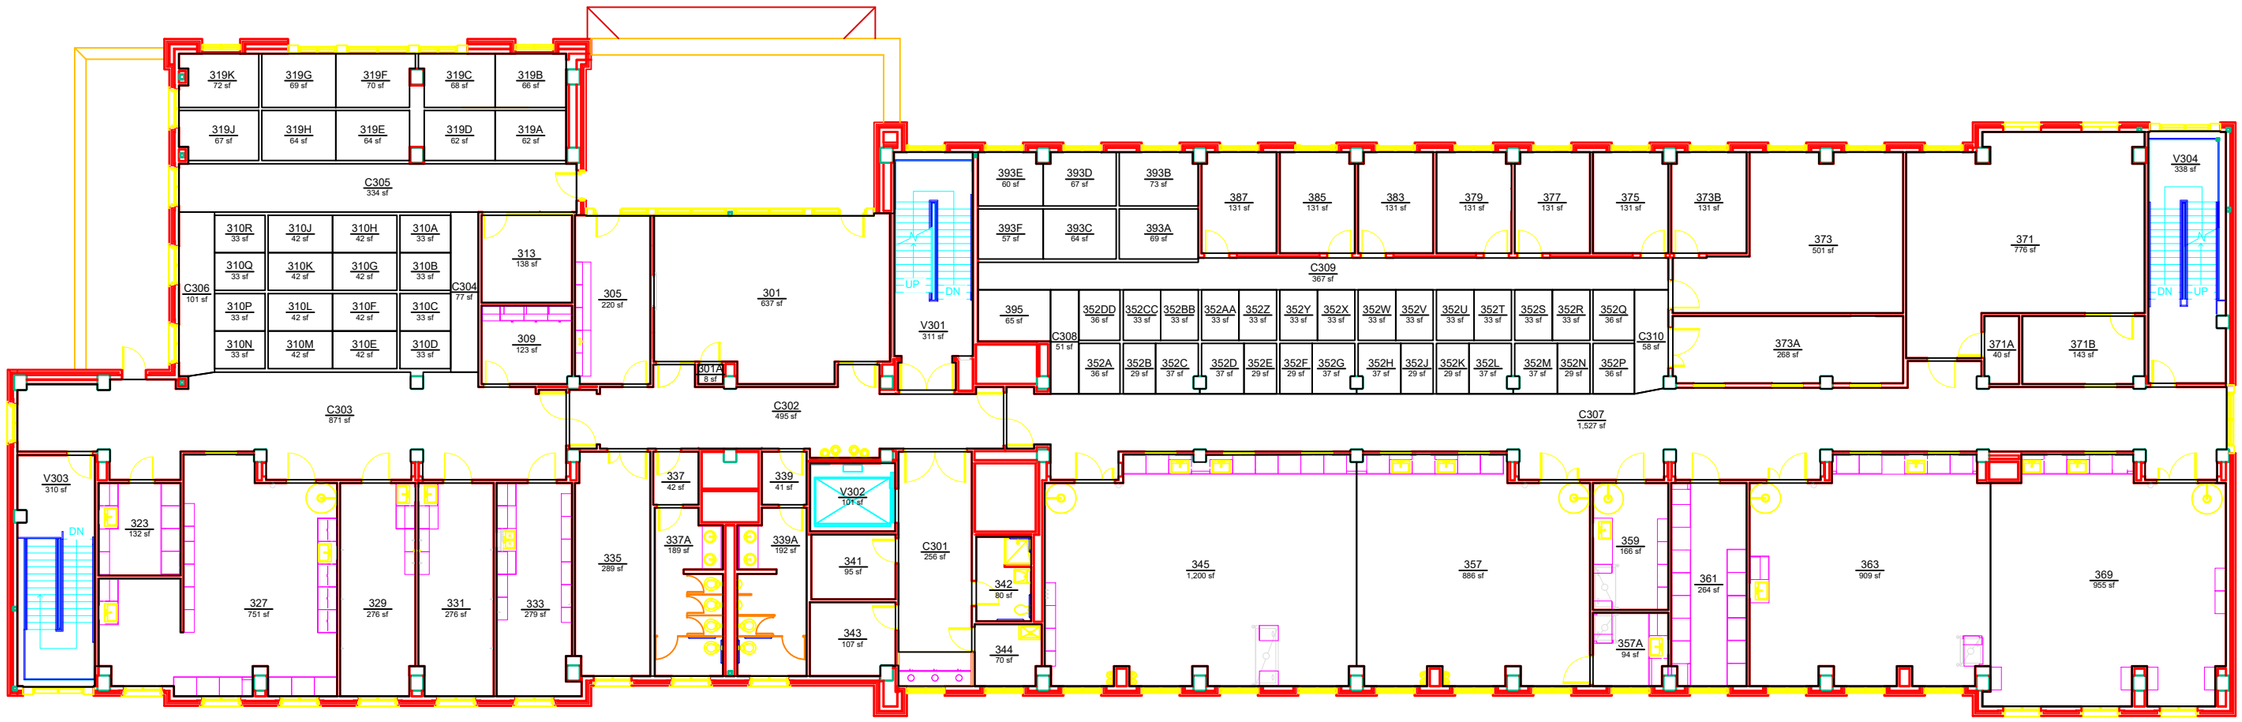

AUBURN UNIVERSITY

Campus Planning & Space Management
Facilities Management
1161 West Samford Ave, Building 1
Auburn, AL 36849

BASE FLOOR PLAN

CENTER FOR ADVANCED SCIENCE, INNOVATION AND COMMERCE (CASIC)

LEVEL: 03

Building No.: AA_R1701
File Name: AA_R1701_03
Last Export: 05/20/2023
Report Created By: Hongbiao Wang
Report Date: 05/19/2025