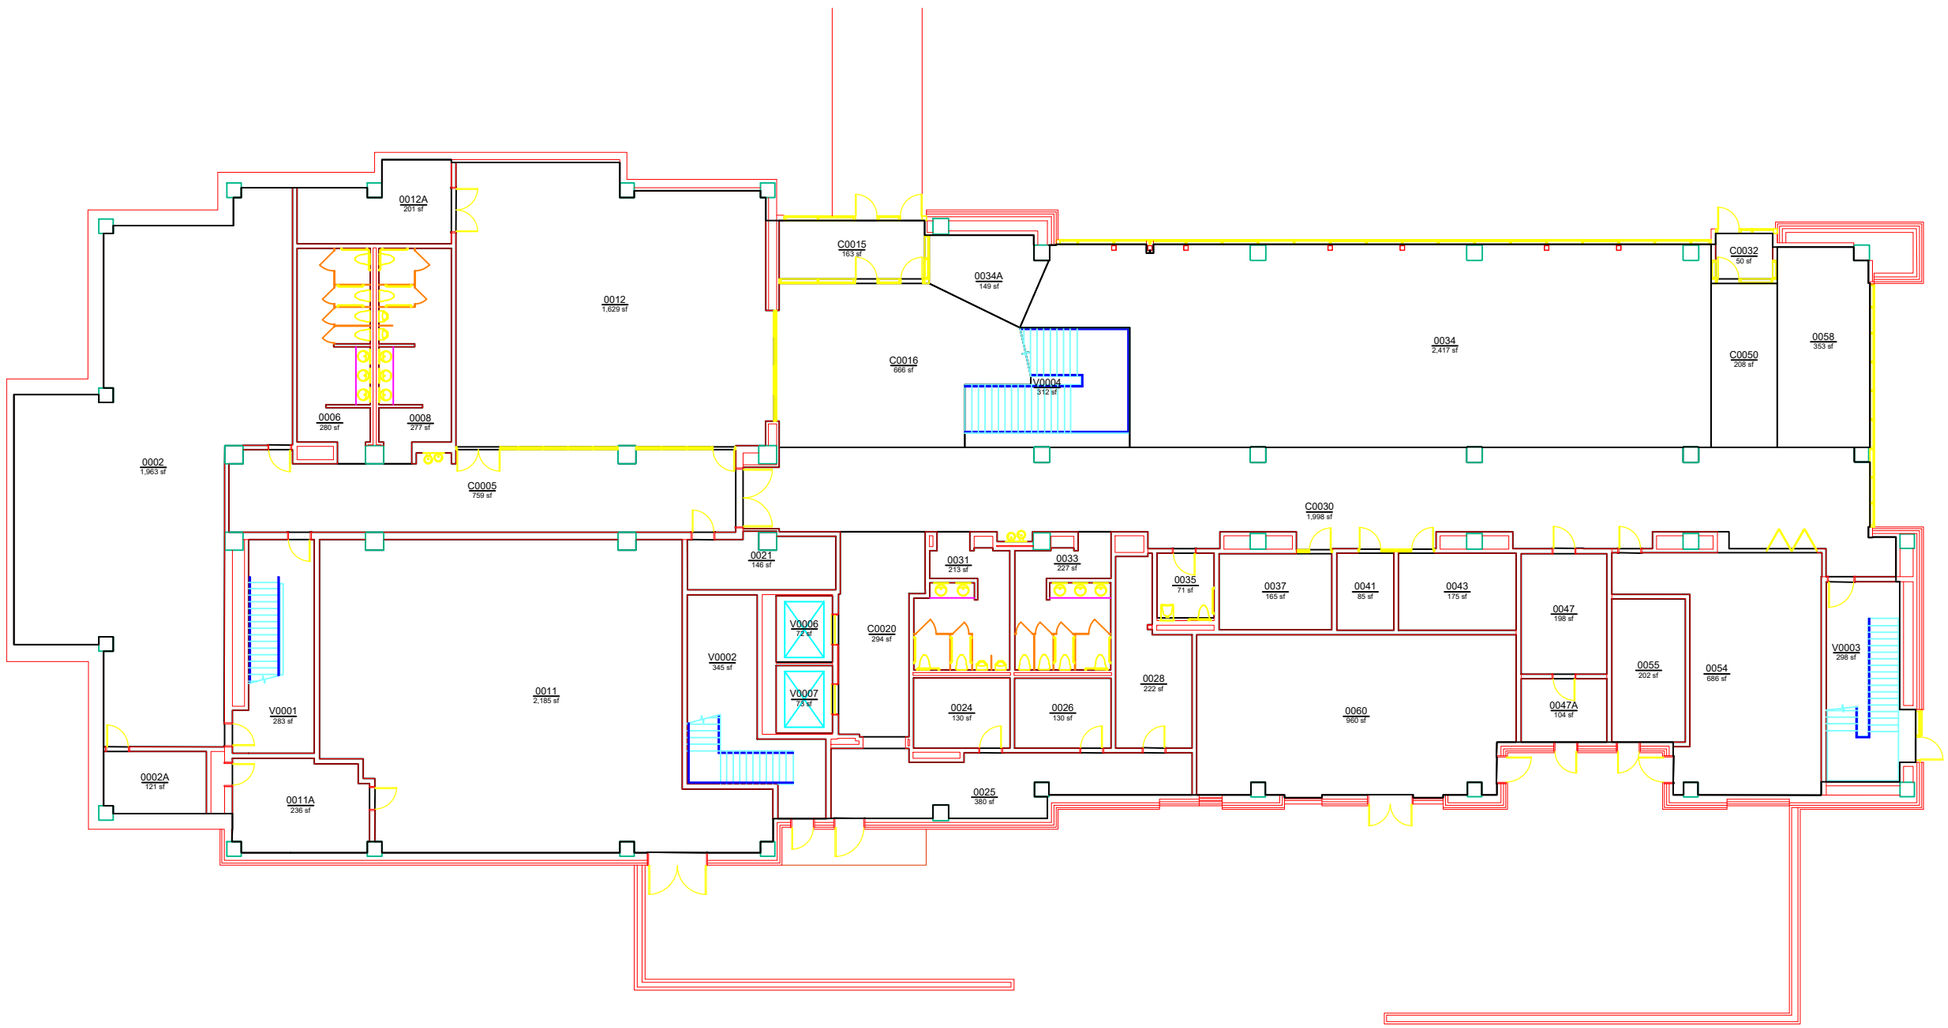

AUBURN UNIVERSITY

Campus Planning & Space Management
Facilities Management
1161 West Samford Ave, Building 1
Auburn, AL 36849

BASE FLOOR PLAN

HORTON-HARDGRAVE HALL

LEVEL: 00

Building No.: AA_T0203
File Name: AA_T0203_00
Last Export: 10/12/2024
Report Created By: Hongbiao Wang
Report Date: 05/19/2025