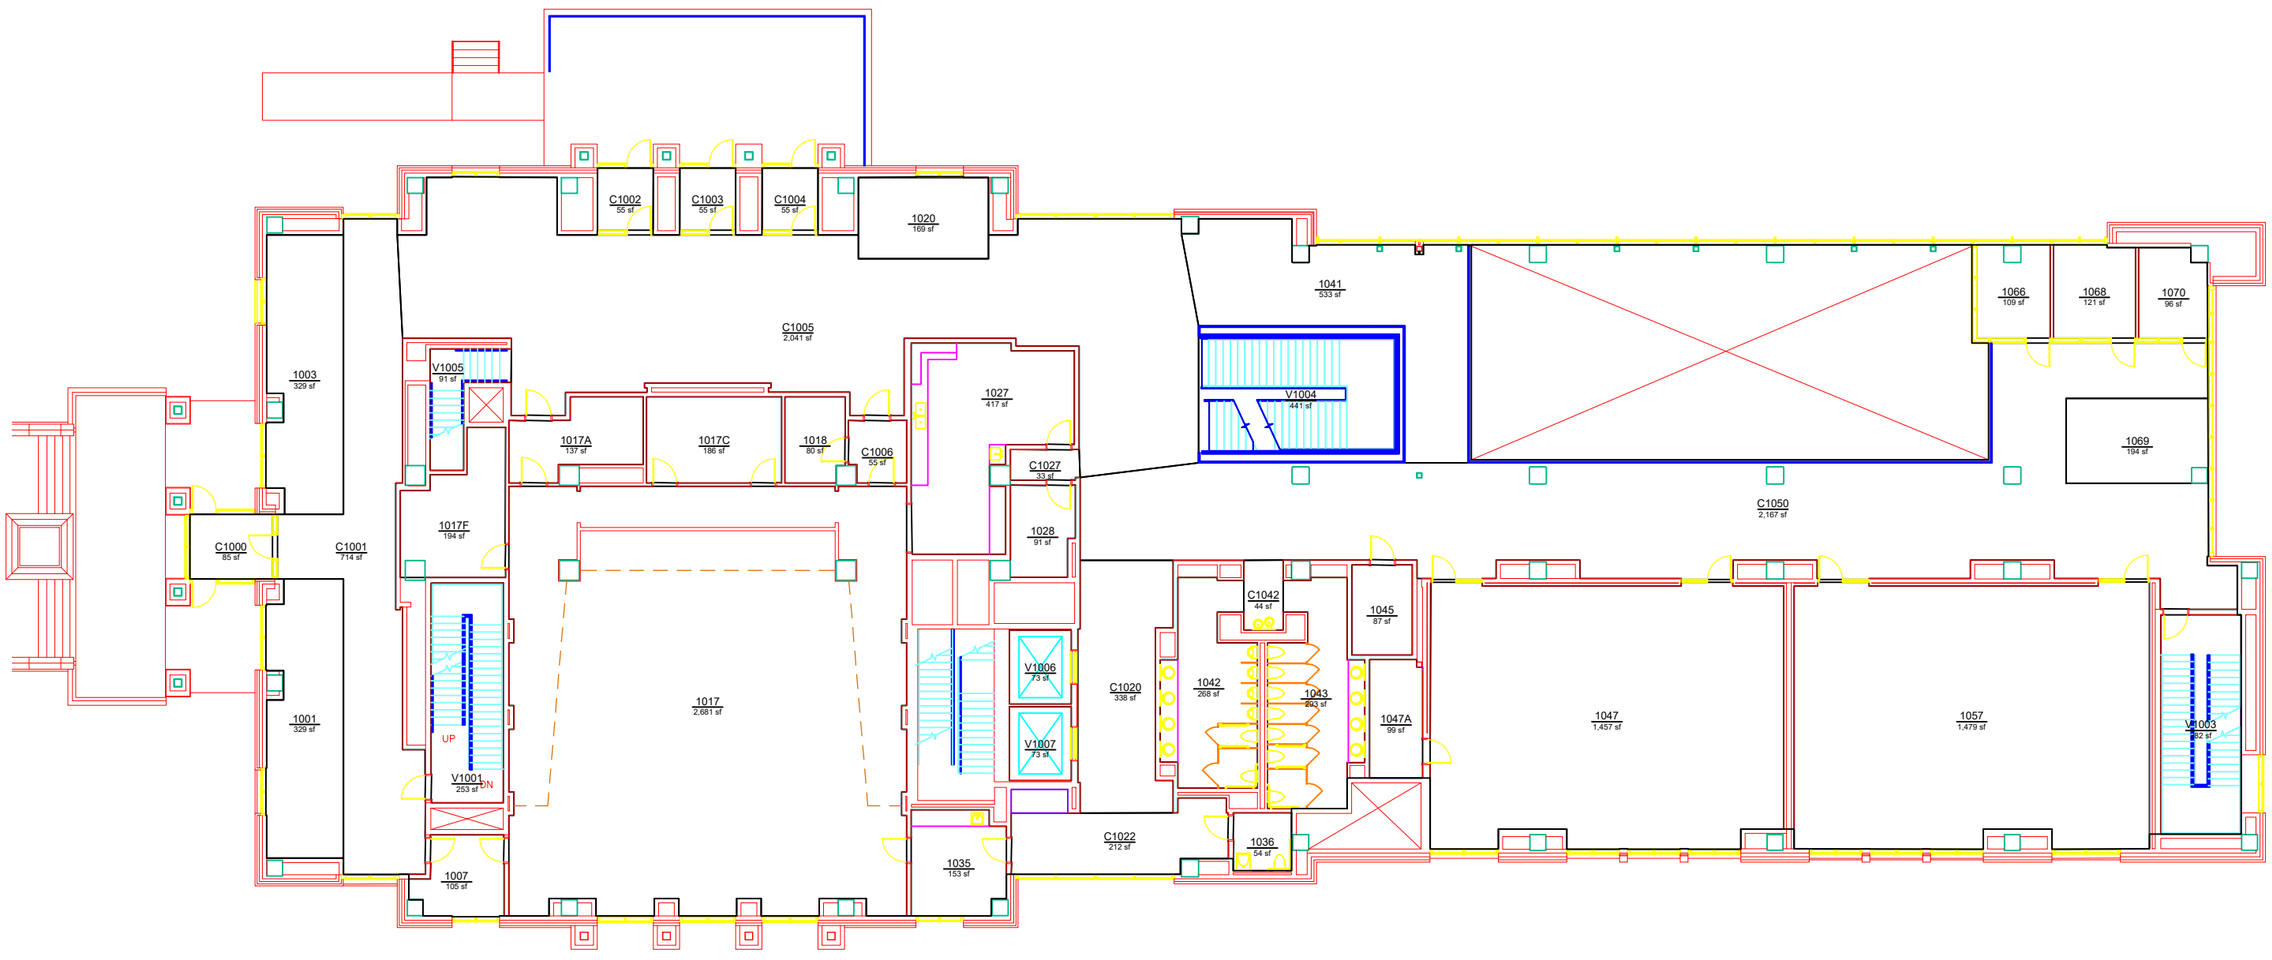

AUBURN UNIVERSITY

Planning, Design, and Construction
Facilities Management
1161 West Samford Ave., Building 1
Auburn, AL 36849

BASE FLOOR PLAN

HORTON-HARDGRAVE HALL

LEVEL: 01

Building No.: AA_T0203
File Name: AA_T0203_01
Last Export: 05/30/2023
Report Created By: Dan Berry
Report Date: 05/22/2025