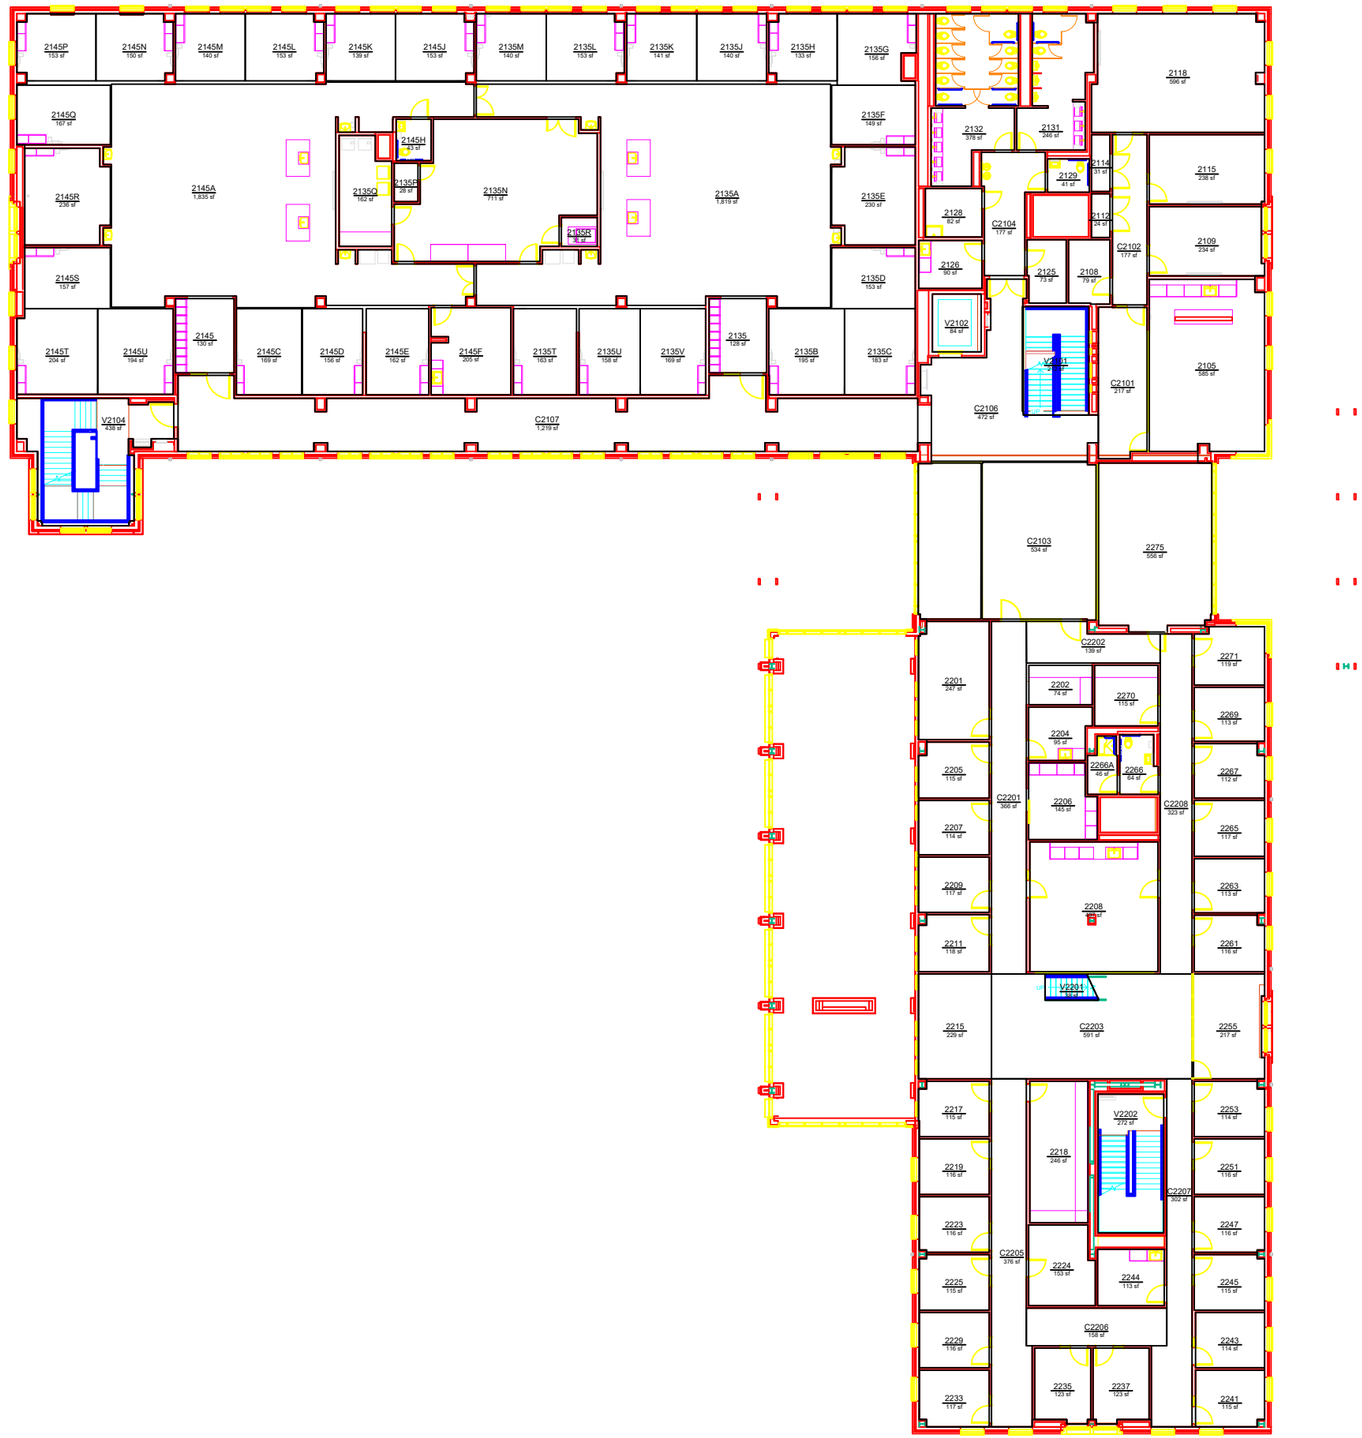

AUBURN UNIVERSITY

Campus Planning & Space Management
Facilities Management
1161 West Samford Ave, Building 1
Auburn, AL 36849

BASE FLOOR PLAN

NURSING BUILDING

LEVEL: 02

Building No.: AA_T1301
File Name: AA_T1301_02
Last Export: 09/07/2023
Report Created By: Hongbiao Wang
Report Date: 05/20/2025